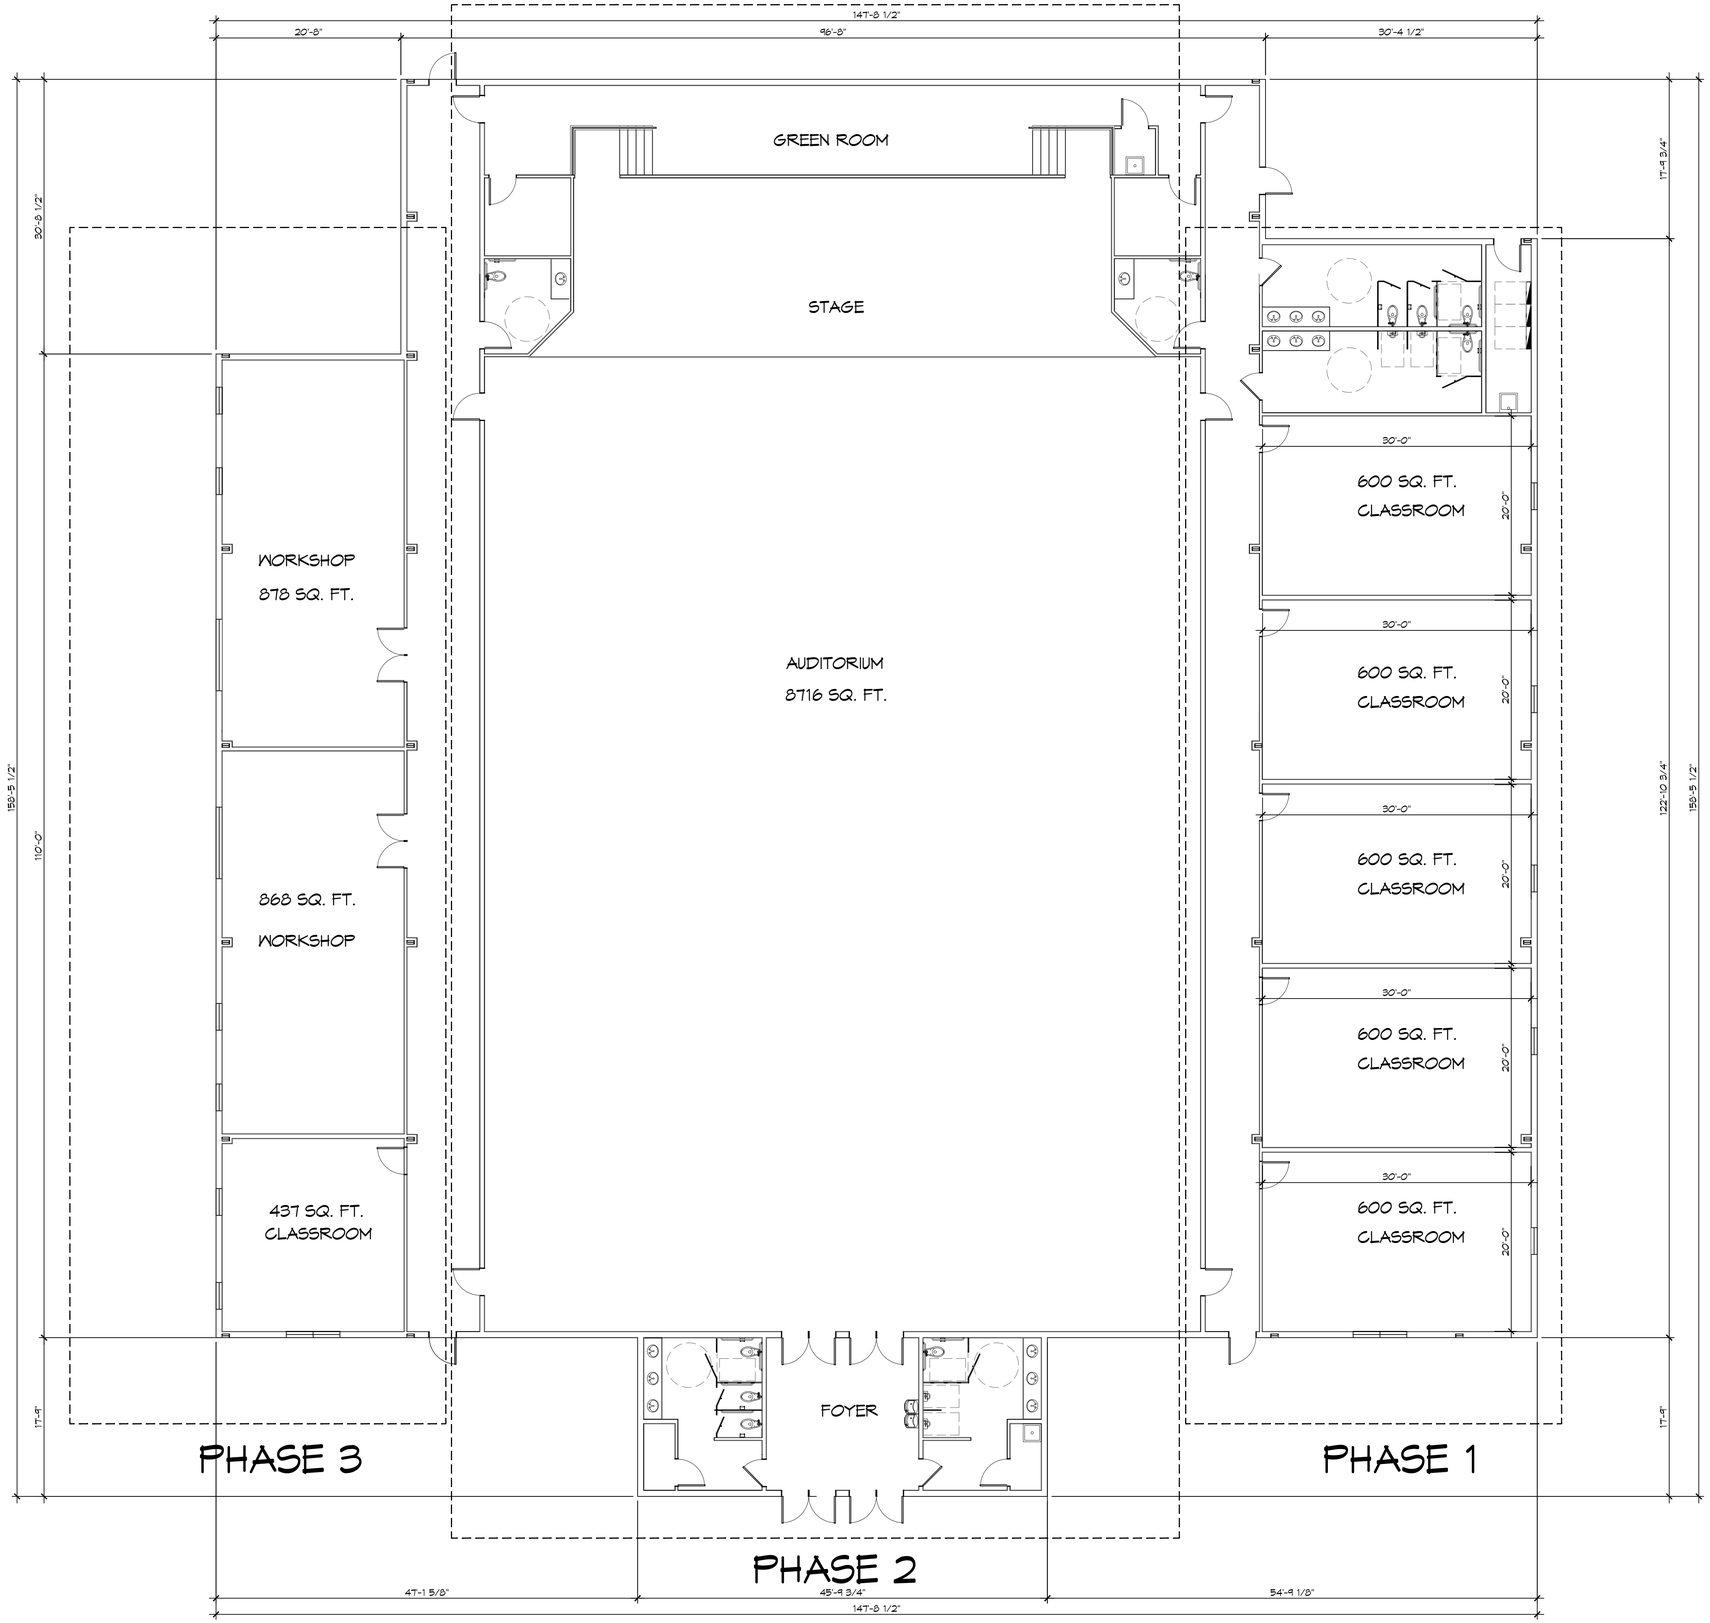

1 FLOOR PLAN
SCALE: 1/8"=1'-0"

DAMMON ENGINEERING, INC.
LOUISIANA & MISSISSIPPI
www.dammonengineering.com
www.dammonpowered.com
PH: 985.649.5832 F: 985.641.5950
Chief Engineer: Brian Mistich, PE
5500 Louisiana Trail
Slidell, LA 70458

#	DESCRIPTION	DATE

REVISIONS

POPE JOHN PAUL AUDITORIUM
1901 JAGUAR DR.
SLIDELL, LA 70461

JOB No:	2295	DATE:	12-17-2024
DRAWN BY:	CKD	CHECKED BY:	JMS

THESE DRAWINGS ARE THE PROPERTY OF DAMMON ENGINEERING, INC. AND ARE NOT TO BE REPRODUCED OR USED FOR ANY OTHER PROJECT WITHOUT THE EXPRESS WRITTEN CONSENT OF DAMMON ENGINEERING, INC. AND ALSO CONTAIN THE PROPERTY