NEED TREE SURVEY

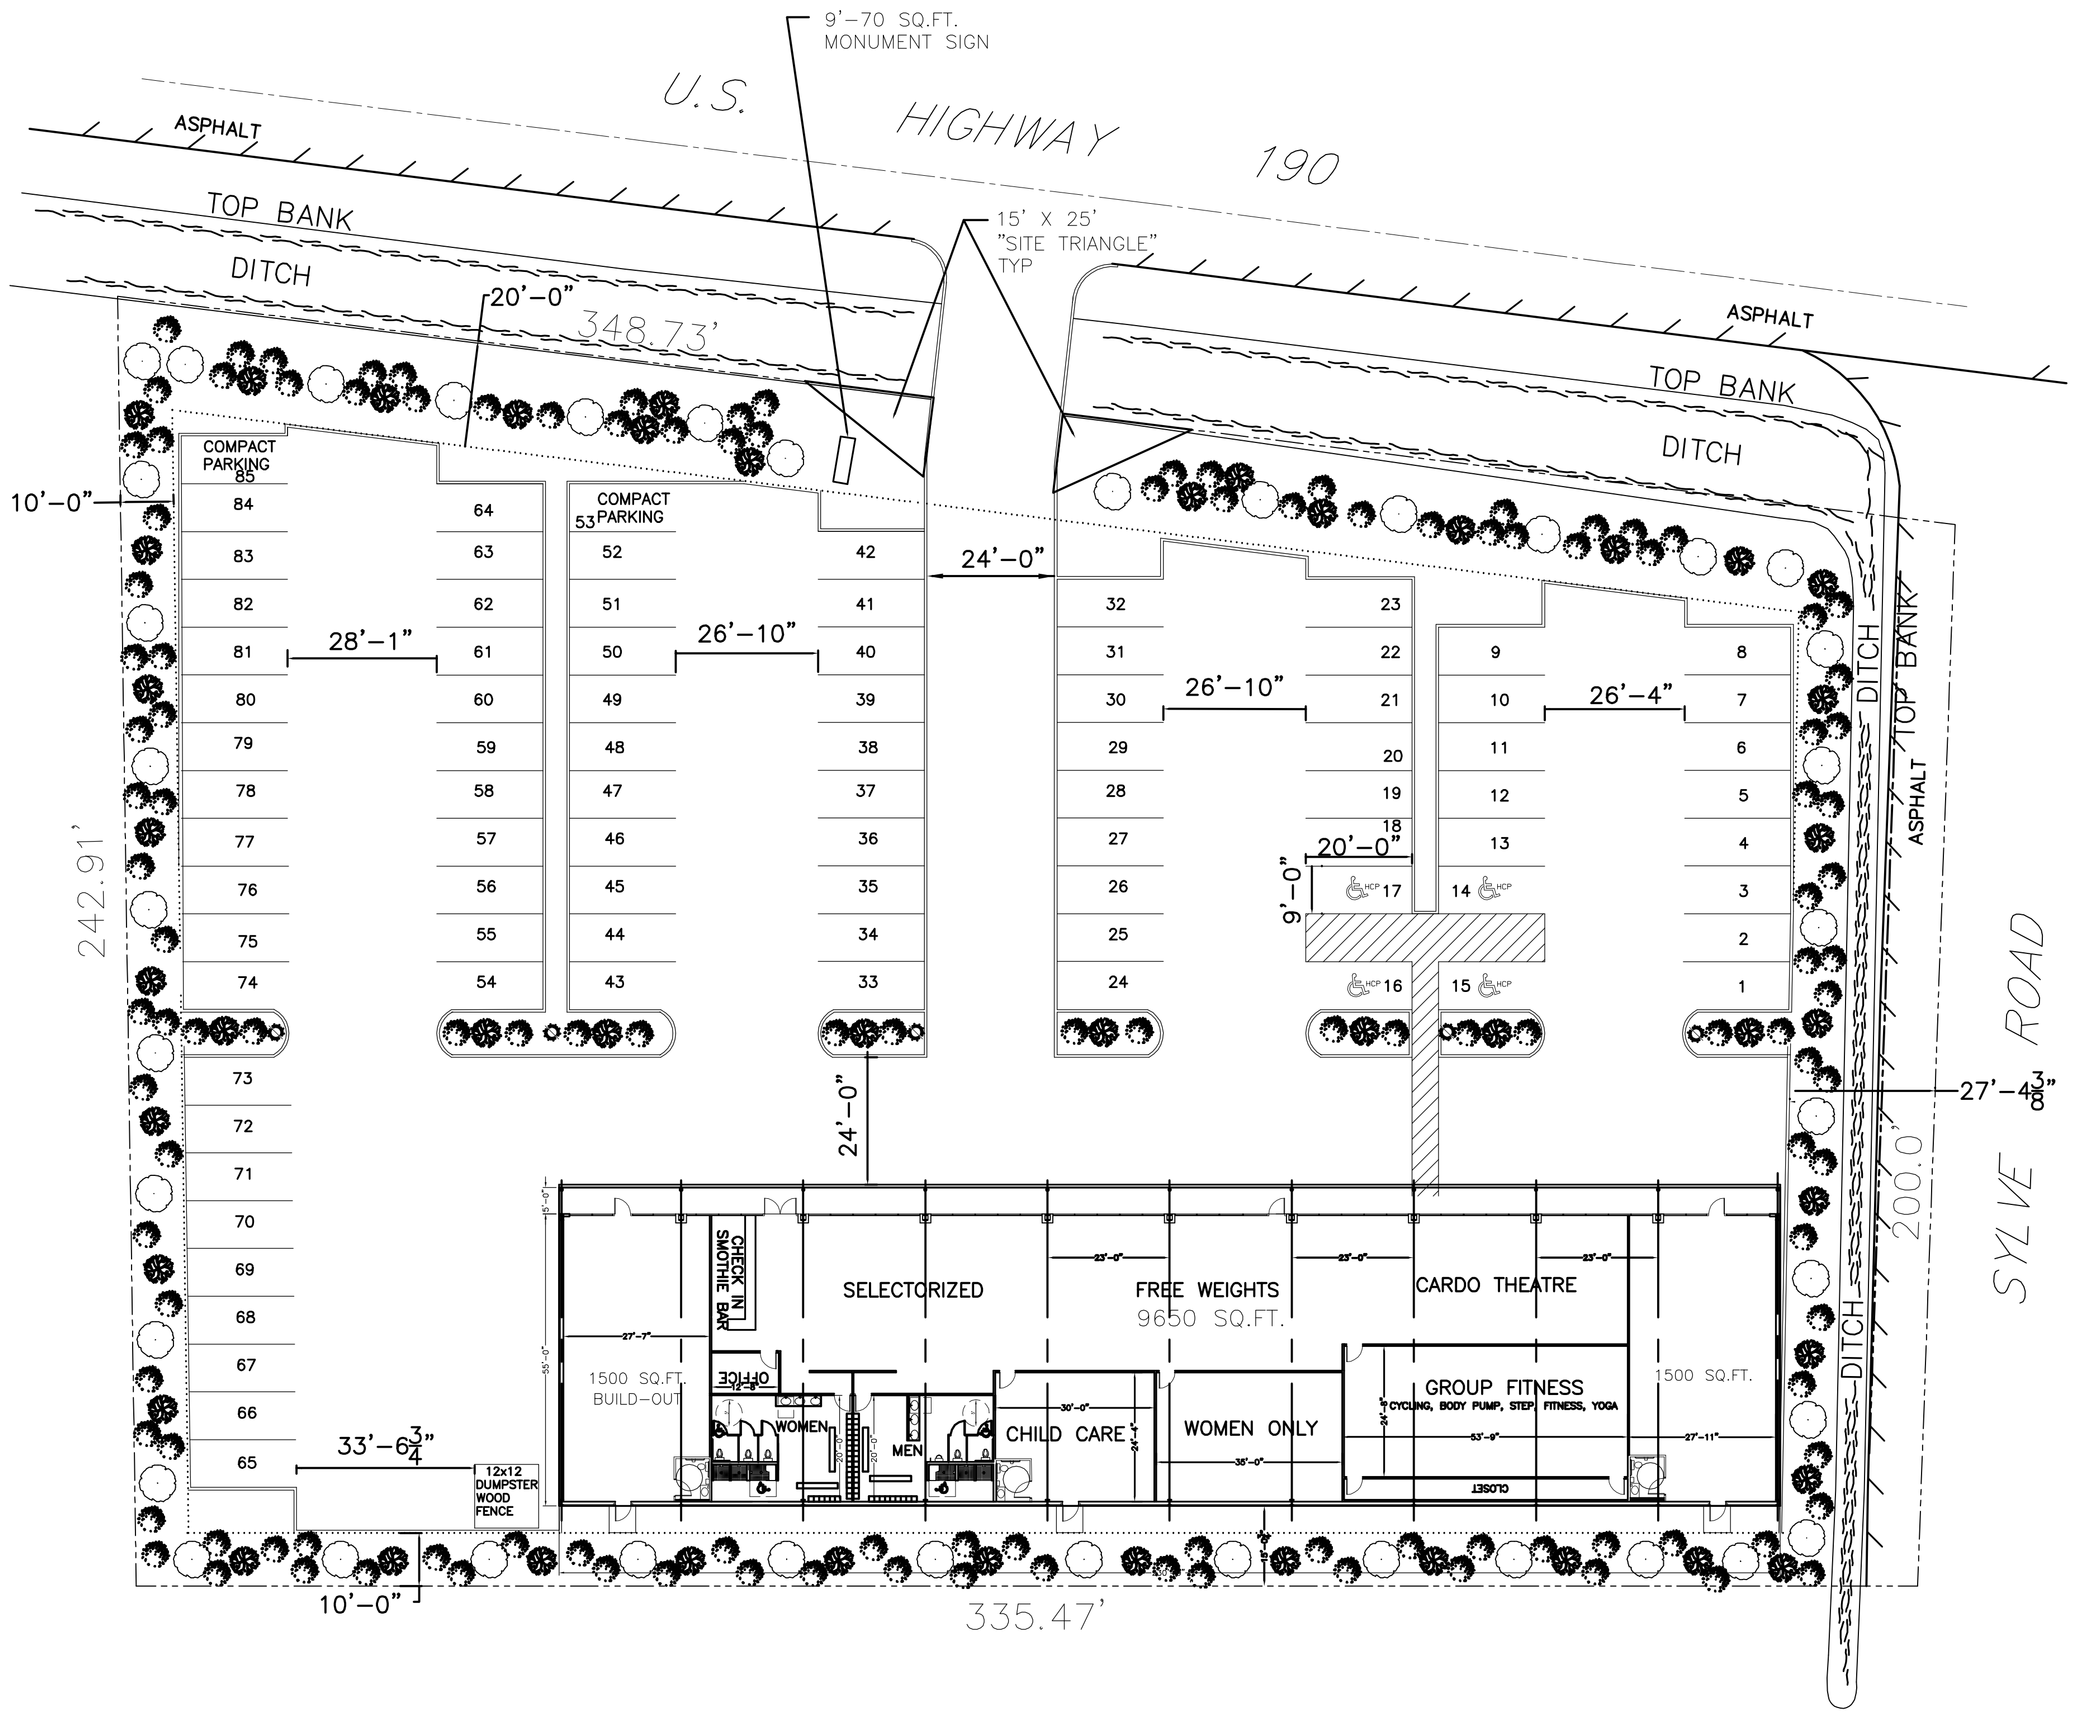

SITE PLAN
SCALE: 1"=20'-0"

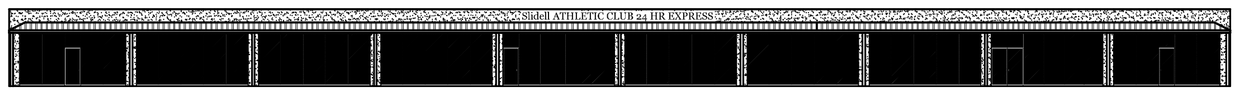

FRONT ELEVATION
SCALE: 1"=20'-0"

LEGEND

- PROPERTY LINE
- SETBACK LINE
- TRIANGULAR SIGHTLINE
- NEW BUILDING
- NEW WOOD FENCE
- SIGHT LIGHTING
- HANDICAPPED PARKING

LANDSCAPE REQUIREMENTS

- SOUTHERN LIVE OAK, 4" CALIPER, MINIMUM HEIGHT OF 12' AND AND 5' FOOT SPAN, PLANTED ONE EVERY 30' O.C.
- RED OAK TREE-MINIMUM OF 12' HIGH. CALIPER OF 2-1/2" ONE PER 30' O.C.
- SHRUB, ONE PER 10' O.C.

44 PARKING SPOTS REQUIRED

REVISED SITE PLAN

SITE PLAN

SLIDELL ATHLETIC CLUB
HWY 190 WEST
SLIDELL, LA

SLIDELL ATHLETIC CLUB

DAMMON ENGINEERING. INC.
1095 FLORIDA AVENUE 985-649-5832 SLIDELL, LA. 70458
DAMMONENGINEERING.COM

SCALE: 1"=20'
FILE:
JOB NO.
DATE:11-01-06
SHEET
C-1
OF