NOTE: FOR DRAINAGE DETAILS, SEE SHEET NO. 33

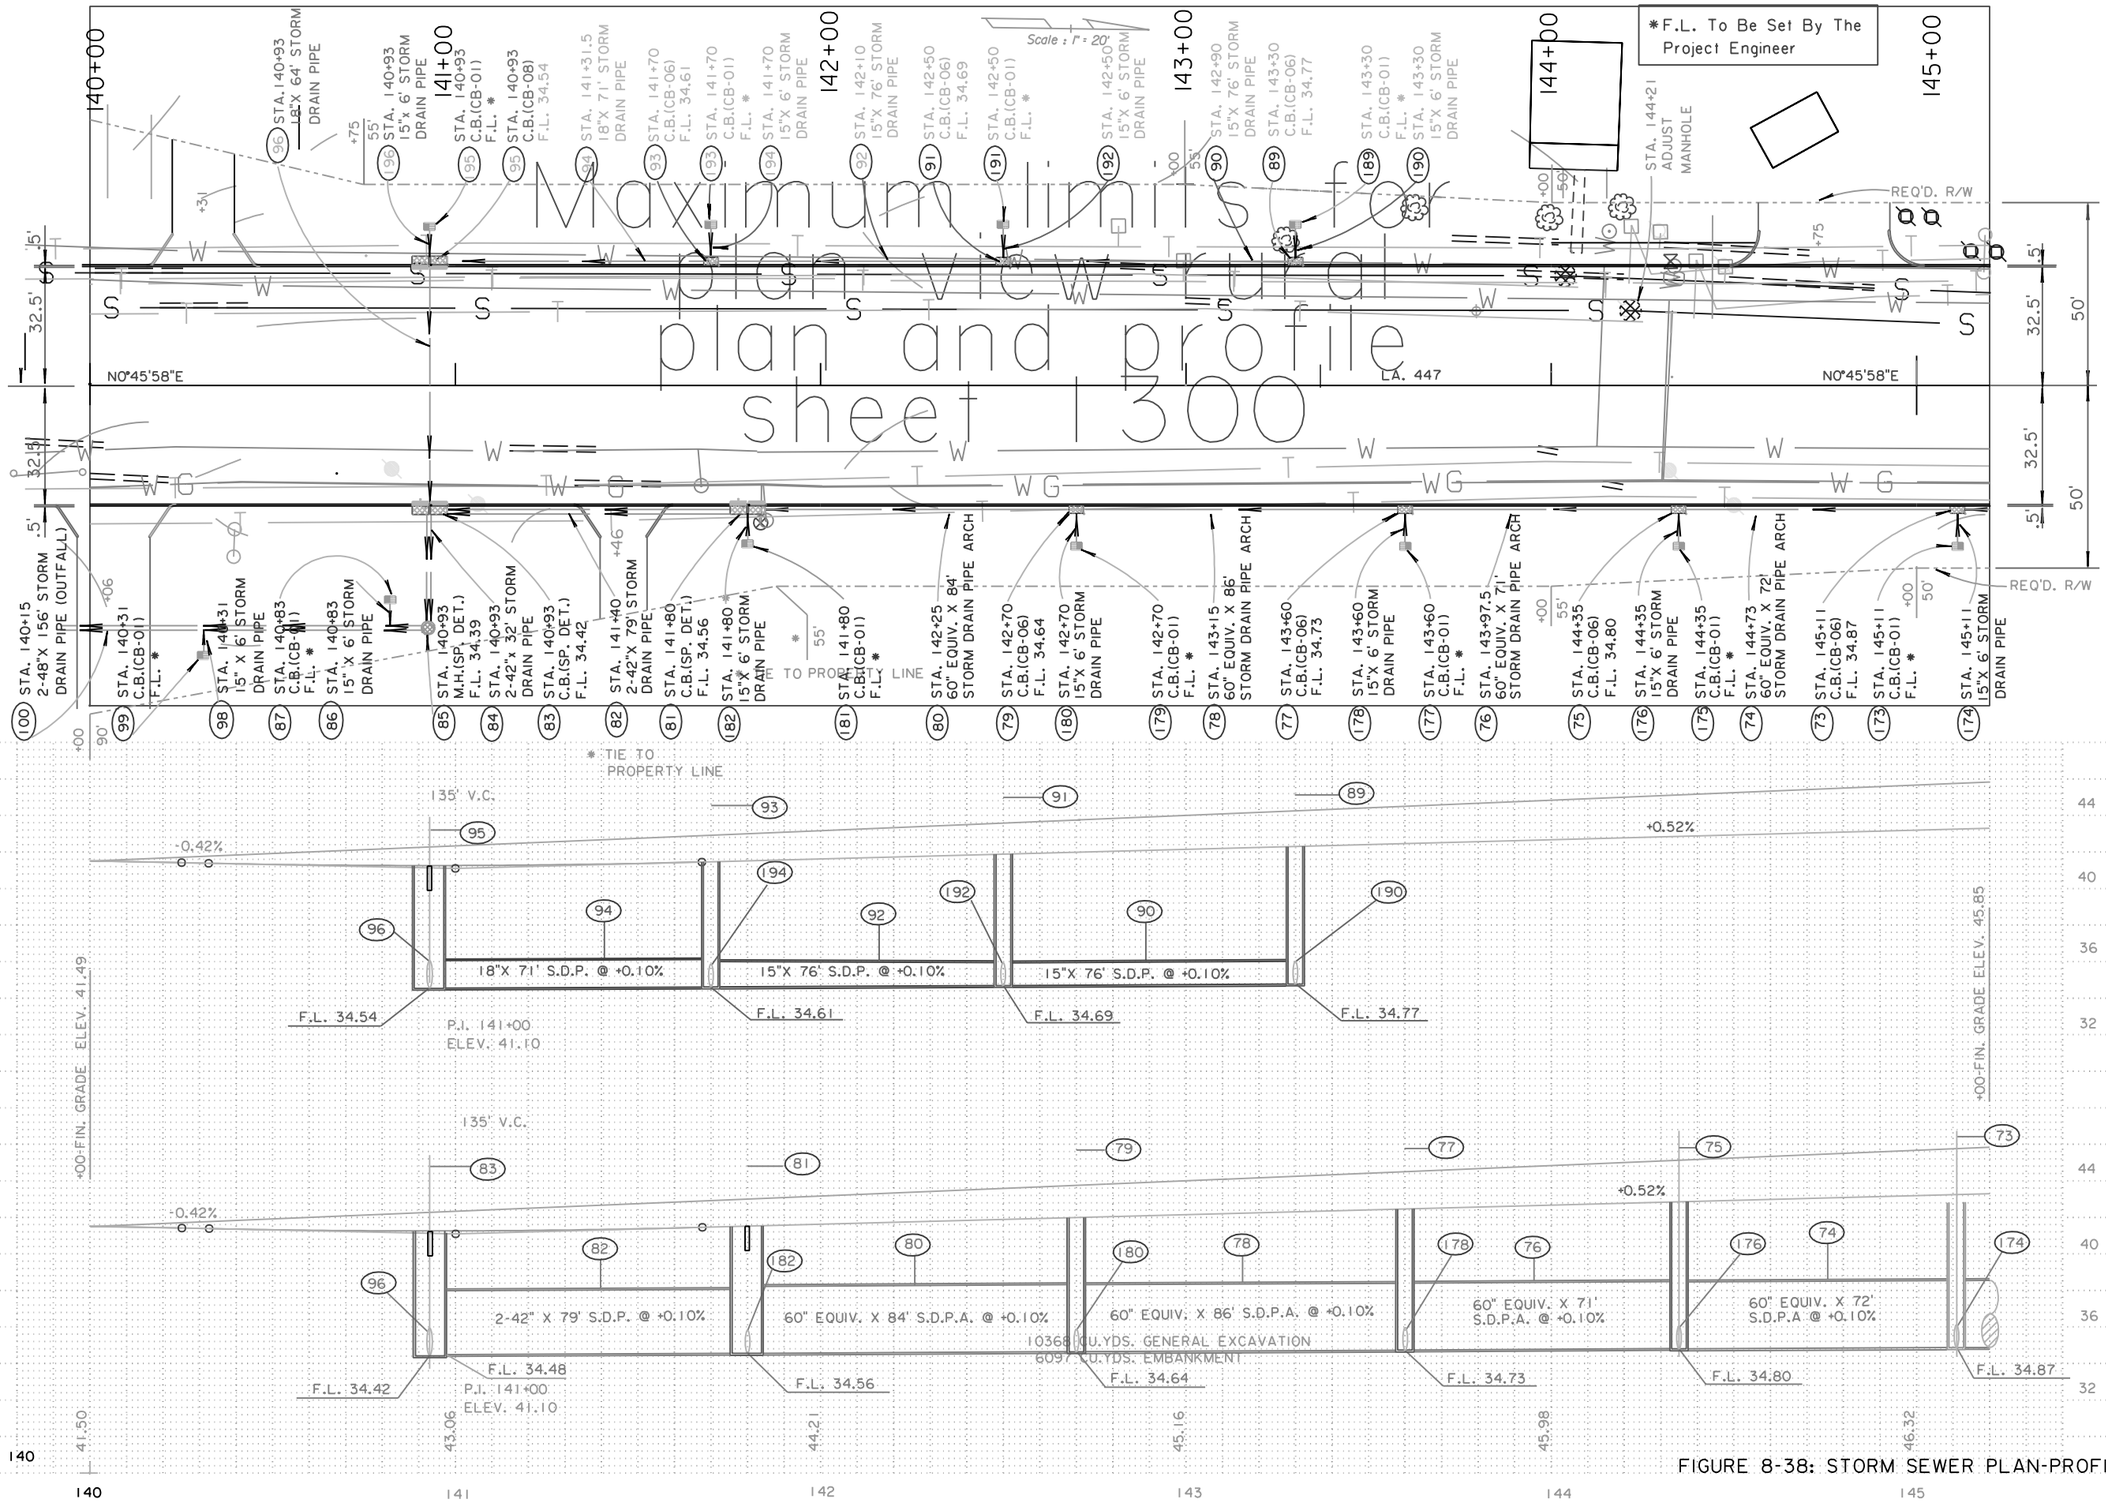

FIGURE 8-38: STORM SEWER PLAN-PROFILE

SHEET NUMBER	33
PARISH	LIVINGSTON
FEDERAL PROJECT	STP-463-1(003)
STATE PROJECT	268-01-0012

DESIGNED / CHECKED / DETAILED / CHECKED / DATE / SHEET

BY / DATE / NO. / REVISION DESCRIPTION

DRAINAGE P/P

ROAD DESIGN

$$plot date and plot time$$

$$this is the pathname including directory path and design file name$$