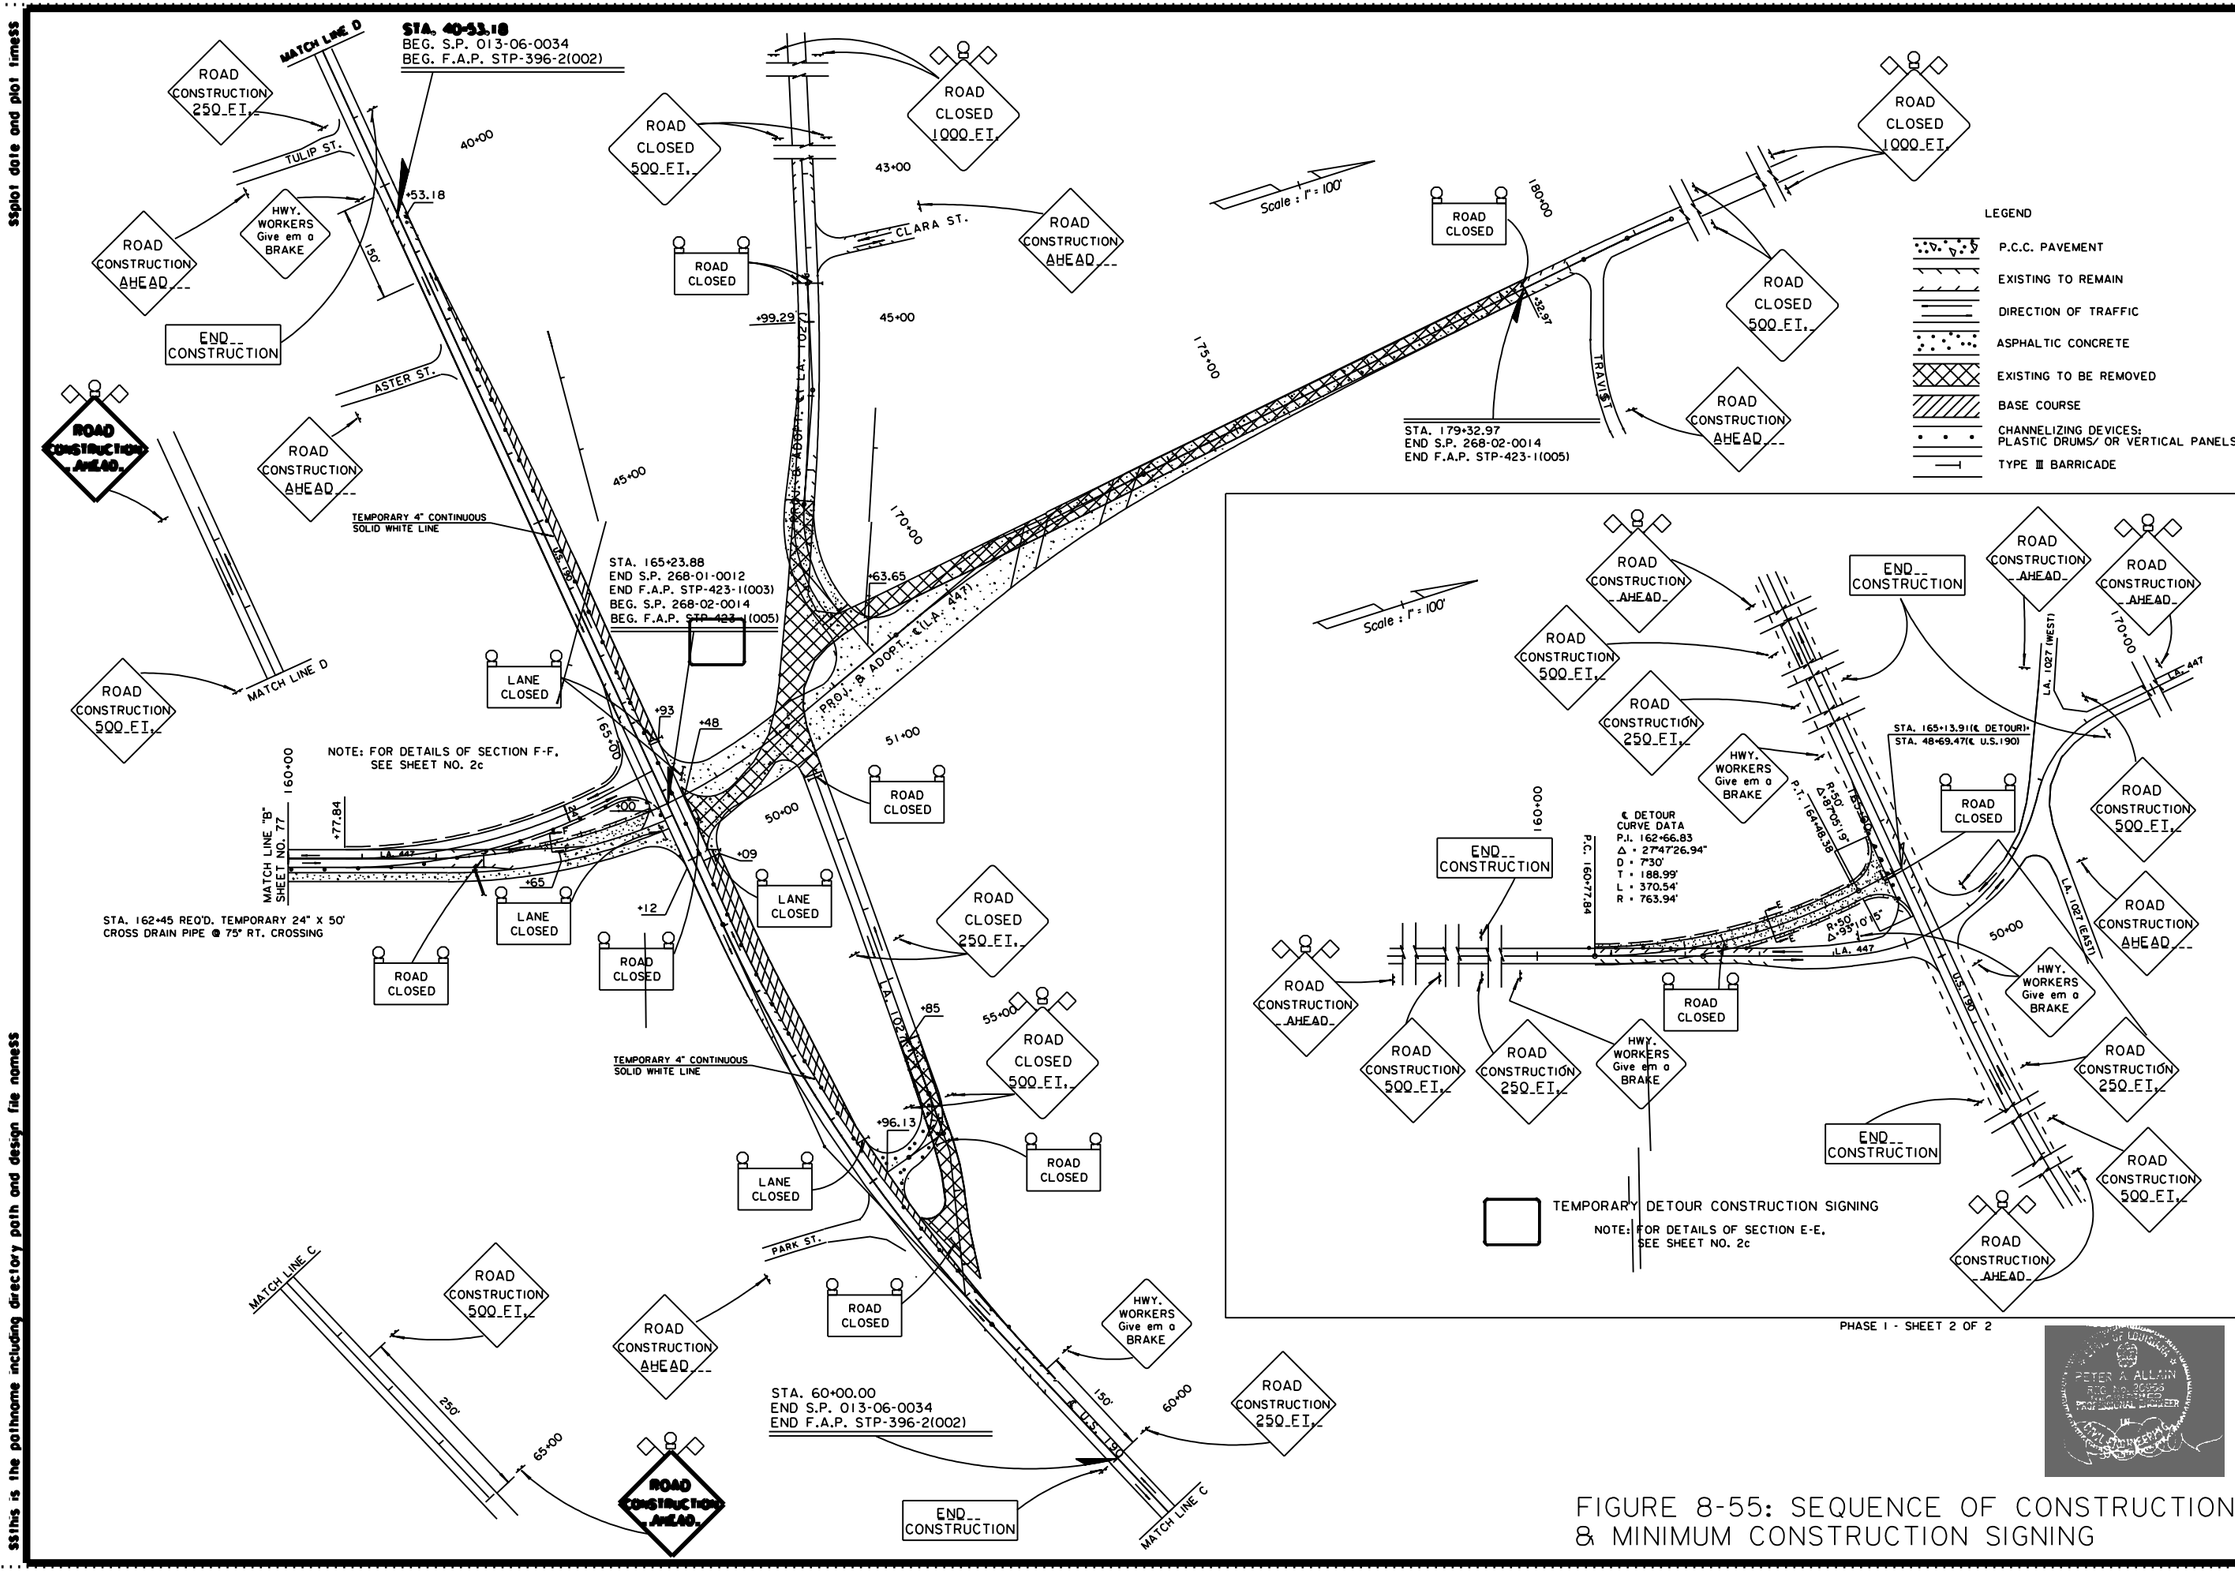

FIGURE 8-55: SEQUENCE OF CONSTRUCTION & MINIMUM CONSTRUCTION SIGNING

SHEET NUMBER 78

PARISH: LIVINGSTON
FEDERAL PROJECT: STP-423-1(003),STP-396-2(002) STP-423-1(005)
STATE PROJECT: 268-01-0012, 013-06-0034 268-02-0014

DESIGNED / CHECKED: S. PERAULT
DETAILED / CHECKED: H. ABOOH
DATE: MAY 1995
SHEET: SEQUENCE.DGN

REVISION DESCRIPTION | DATE | NO. | BY

SUGGESTED SEQUENCE OF CONSTRUCTION

ROAD DESIGN

$$plot date and plot time$$

$$this is the pathname including directory path and design file name$$