PLT NAME: J:\Data\Dammon\Wayne Wilson\23-048 - USM Greene Hall\Current Dwgs\SEC-2.dwg PLOT DATE & TIME: Monday, July 16, 2018 3:44:04 PM

## ACCESS CONTROL SYMBOL LEGEND

- PR = HID READER
- PB = HANDICAP PUSH BUTTON, BY OTHERS.
- PA = PUSH BUTTON TO LOCK DOORS, BY OTHERS.
- = ARROW INDICATES DOOR(S) THAT PUSH BUTTON LOCKS DOWN
- 214 = DOOR NUMBER
- E = HID READER
- ACC = ACCESS CONTROL CABLING
- = 1 HR FIRE RATED WALL
- = 2 HR FIRE RATED WALL

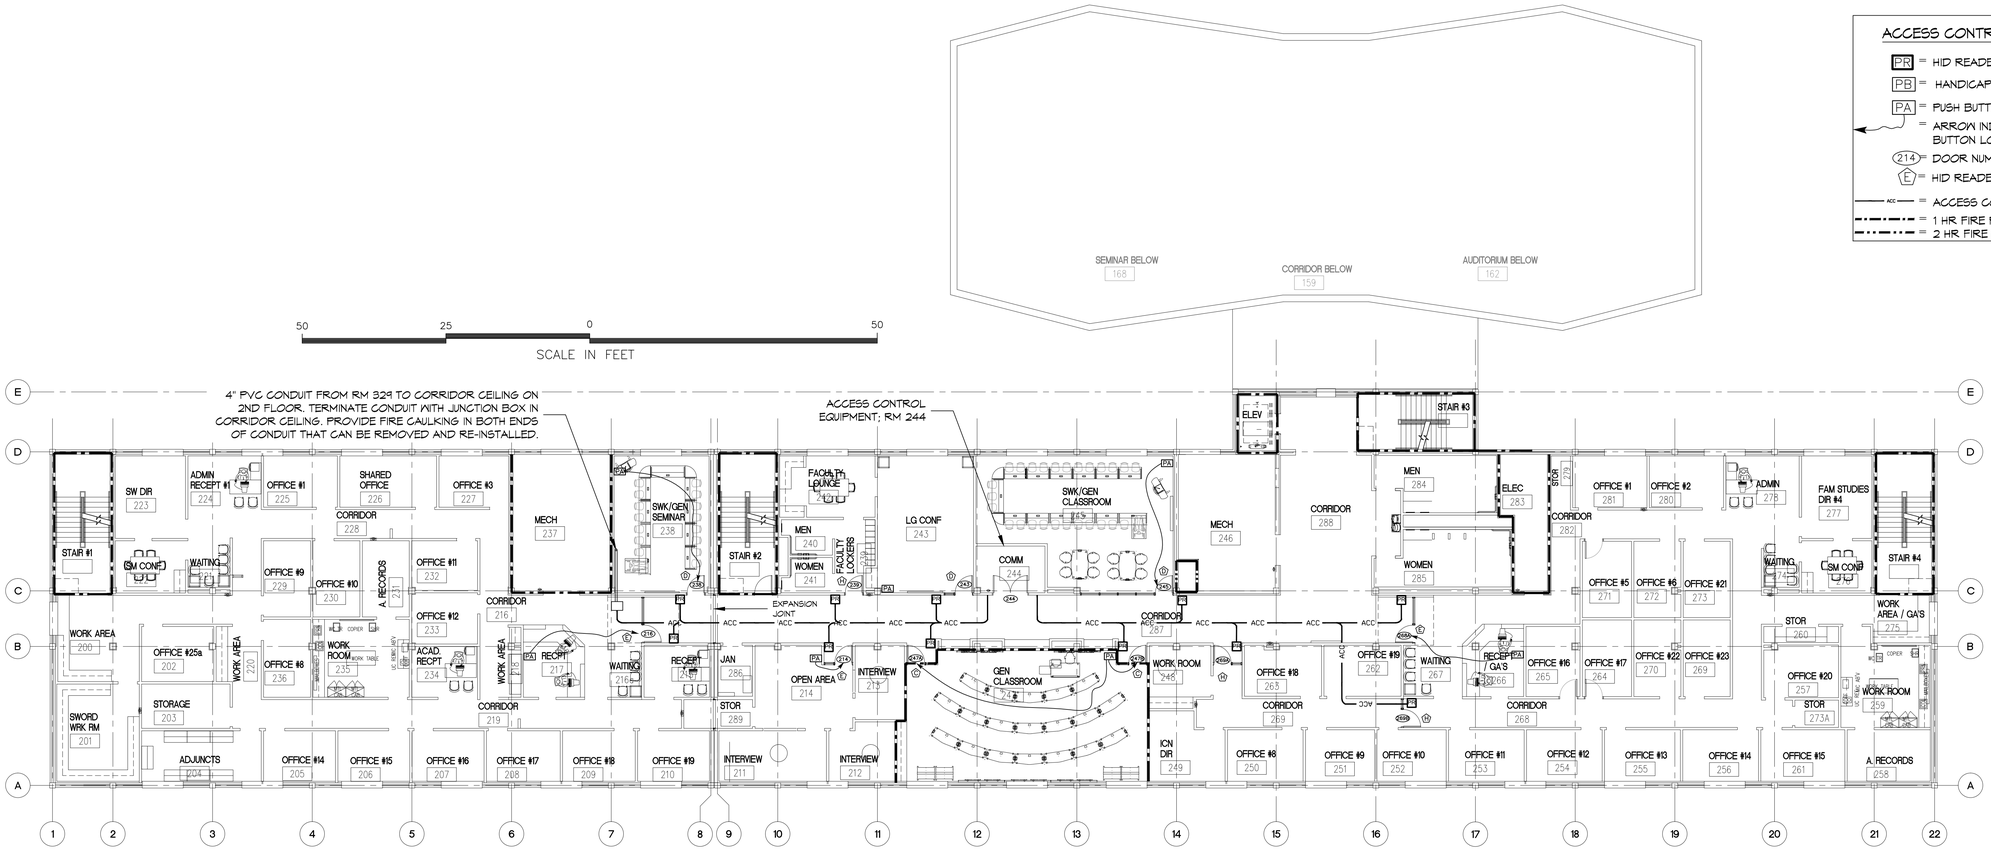


## 1 2ND FLOOR
SCALE: 3/32" = 1'-0"

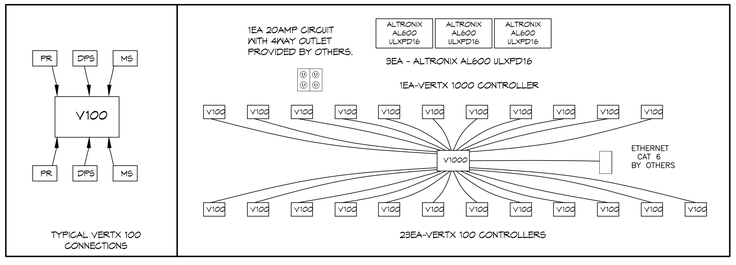


## COMM RM 244

| DOOR ACCESS CONTROL LEGEND | | |
|---|---|---|
| SYMBOL | DESCRIPTION | MOUNTING |
| A | DOOR DETAIL DESIGNATION | |
| DPS | DOOR POSITION SWITCH (SUPPLIED & INSTALLED BY OTHERS) | BY OTHERS |
| EH | ELECTRIFIED POWER TRANSFER HINGE (SUPPLIED & INSTALLED BY OTHERS) | BY OTHERS |
| EL | RIM EXIT DEVICE WITH ELECTRIC LATCH RETRACTOR (SUPPLIED & INSTALLED BY OTHERS) | BY OTHERS |
| EML | ELECTRIFIED MORTISE LOCK (SUPPLIED & INSTALLED BY OTHERS) | BY OTHERS |
| ES | ELECTRIC STRIKE (SUPPLIED & INSTALLED BY OTHERS) | BY OTHERS |
| MP | MORTISE EXIT DEVICE WITH ELECTRIC LATCH RETRACTOR (SUPPLIED & INSTALLED BY OTHERS) | BY OTHERS |
| MS | MOTION SENSOR (SUPPLIED & INSTALLED BY OTHERS) | BY OTHERS |
| PA | PUSH BUTTON EMERGENCY LOCK NEAR PODIUM OR IN ADJACENT SPACE (SUPPLIED & INSTALLED BY OTHERS) | BY OTHERS |
| PB | ADA PUSH BUTTON (SUPPLIED & INSTALLED BY OTHERS) | BY OTHERS |
| PD | AUTO DOOR OPERATOR (SUPPLIED & INSTALLED BY OTHERS) | BY OTHERS |
| PR | HID ICLASS 922 PROXIMITY READER | WALL, MAX 46" A.F.F. TO ℄ U.O.N. |
| PS | POWER SUPPLY (SUPPLIED & INSTALLED BY OTHERS) | BY OTHERS |
| | | |

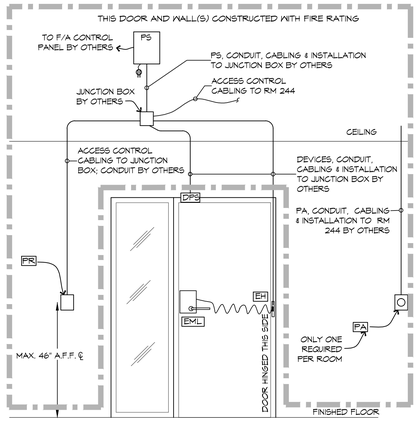


C TYPICAL DOORS: 247A & 247B

(DOOR HARDWARE SET #13)

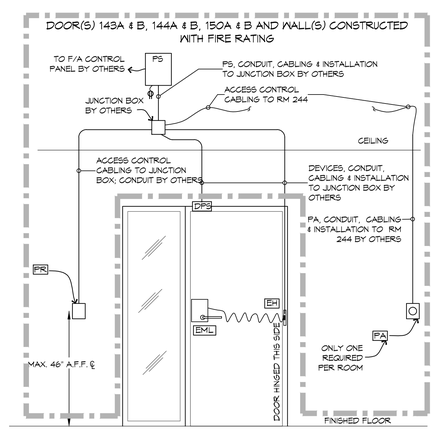


D TYPICAL DOORS: 133, 139, 140A, 140B, 143A, 143B, 144A, 144B, 150A, 150B, 238, 243, 245 & 335

(DOOR HARDWARE SET #15)

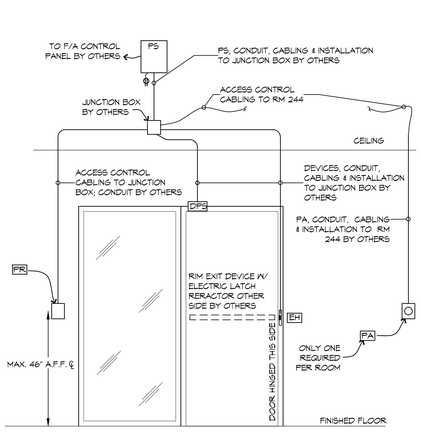


E TYPICAL DOORS: 115, 214, 216, 268A, 324 & 362

(DOOR HARDWARE SET #21)

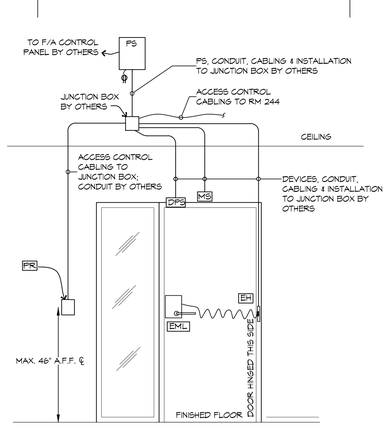


H TYPICAL DOORS: 108A, 129, 239, 269A, 269B & 334

(DOOR HARDWARE SET #24)

DAMMON ENGINEERING, INC
324 old Spanish Trail Slidell, La 70458 (985) 649-5832
www.dammonengineering.com
Chief Engineer: Brian Mistich, PE

REVISIONS

| # | DESCRIPTION | DATE |
|---|---|---|

SEAL:

IDN-Acme Incorporated
1504 Justin Rd Metairie, LA 70001-5985

UNIVERSITY OF SOUTHERN MISSISSIPPI
GREENE HALL
ACCESS CONTROL SYSTEMS
HATTIESBURG, MS
PDM Number: 7-16-2018

SHEET TITLE:
2ND FLOOR ACCESS CONTROL PLAN

DRAWING NUMBER:
SEC-2

SHEET No: of

These drawings and specifications are the property and copyright of Dammon Engineering, Inc. and shall not be reused without written consent of Dammon Engineering, Inc. (Copyright 2018)