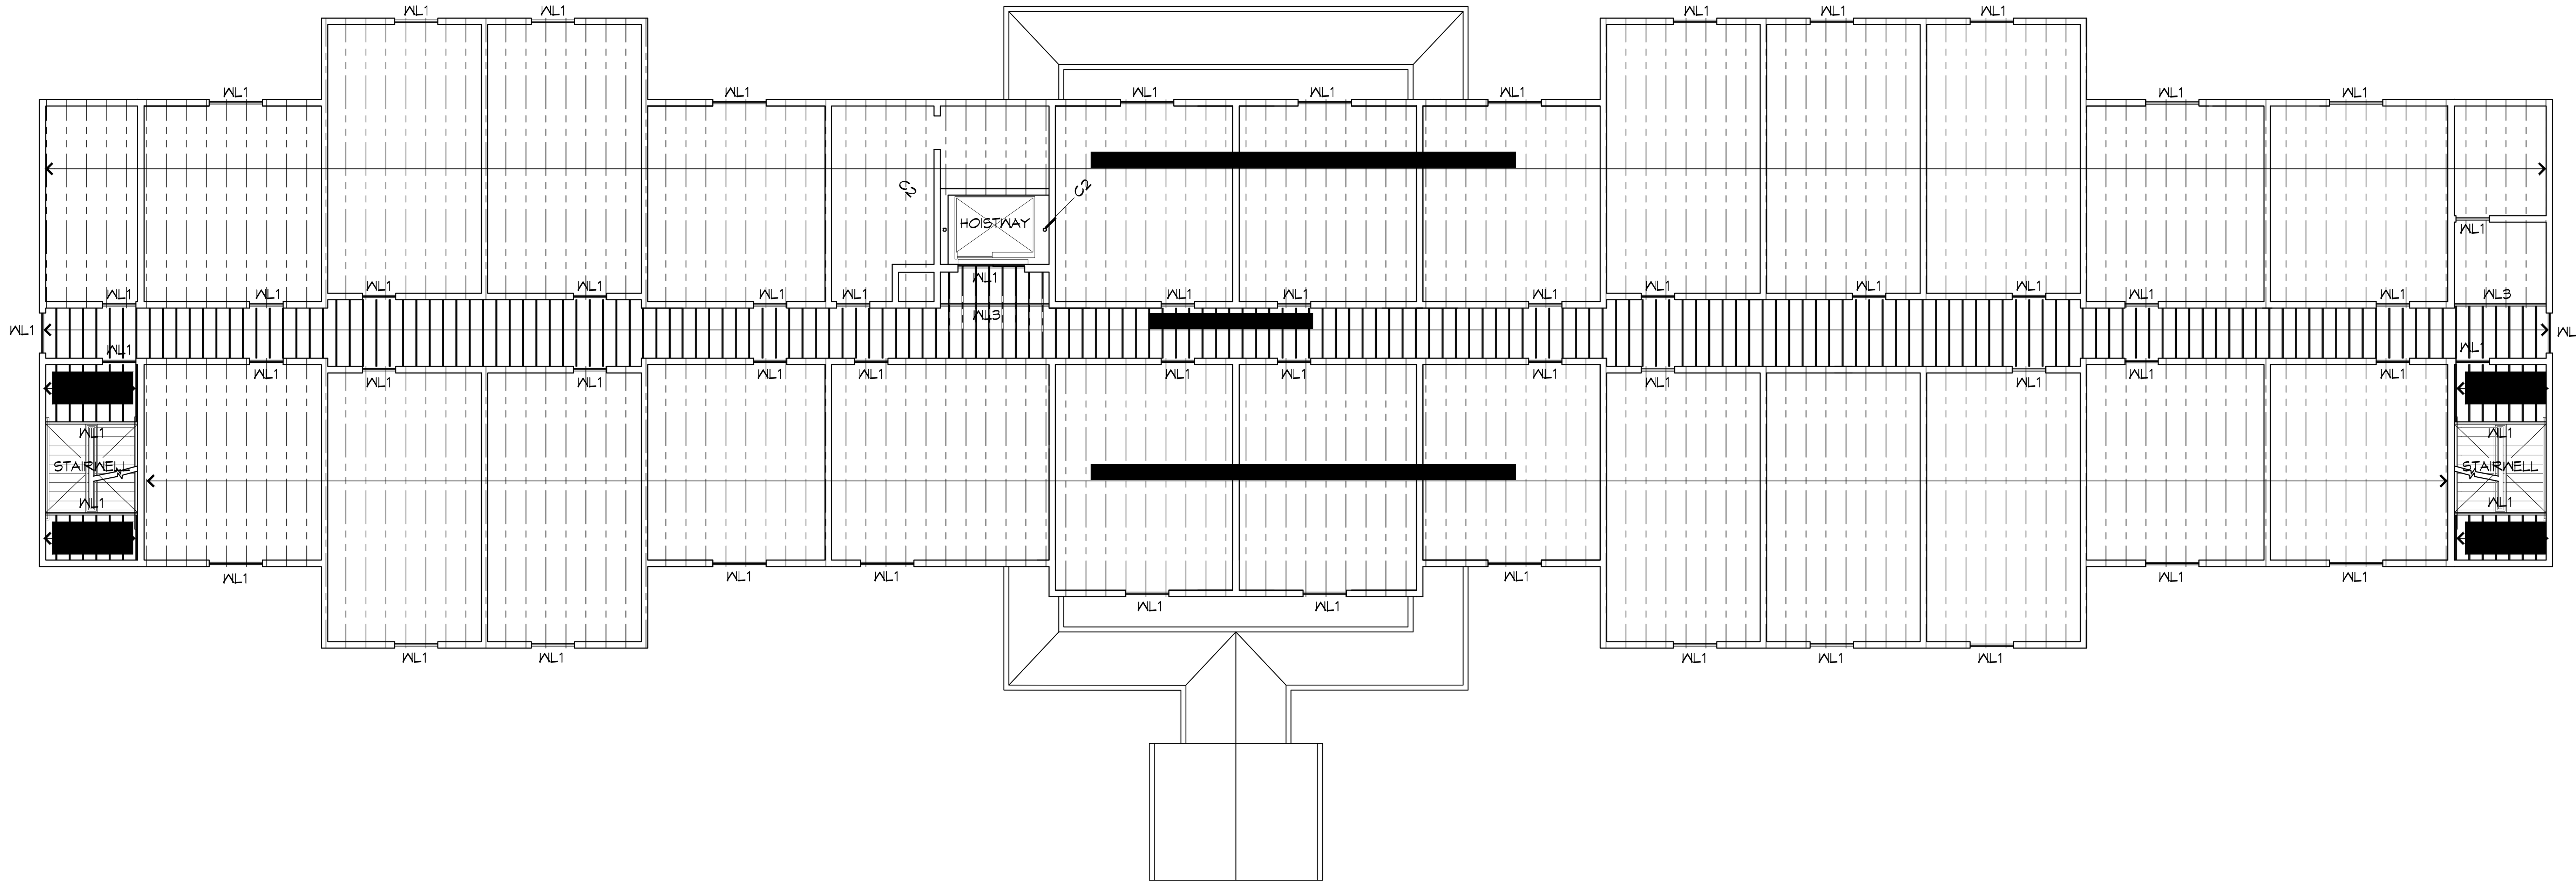

2 FLOOR FRAMING PLAN - LEVEL 3

SCALE: 3/32" = 1'-0"

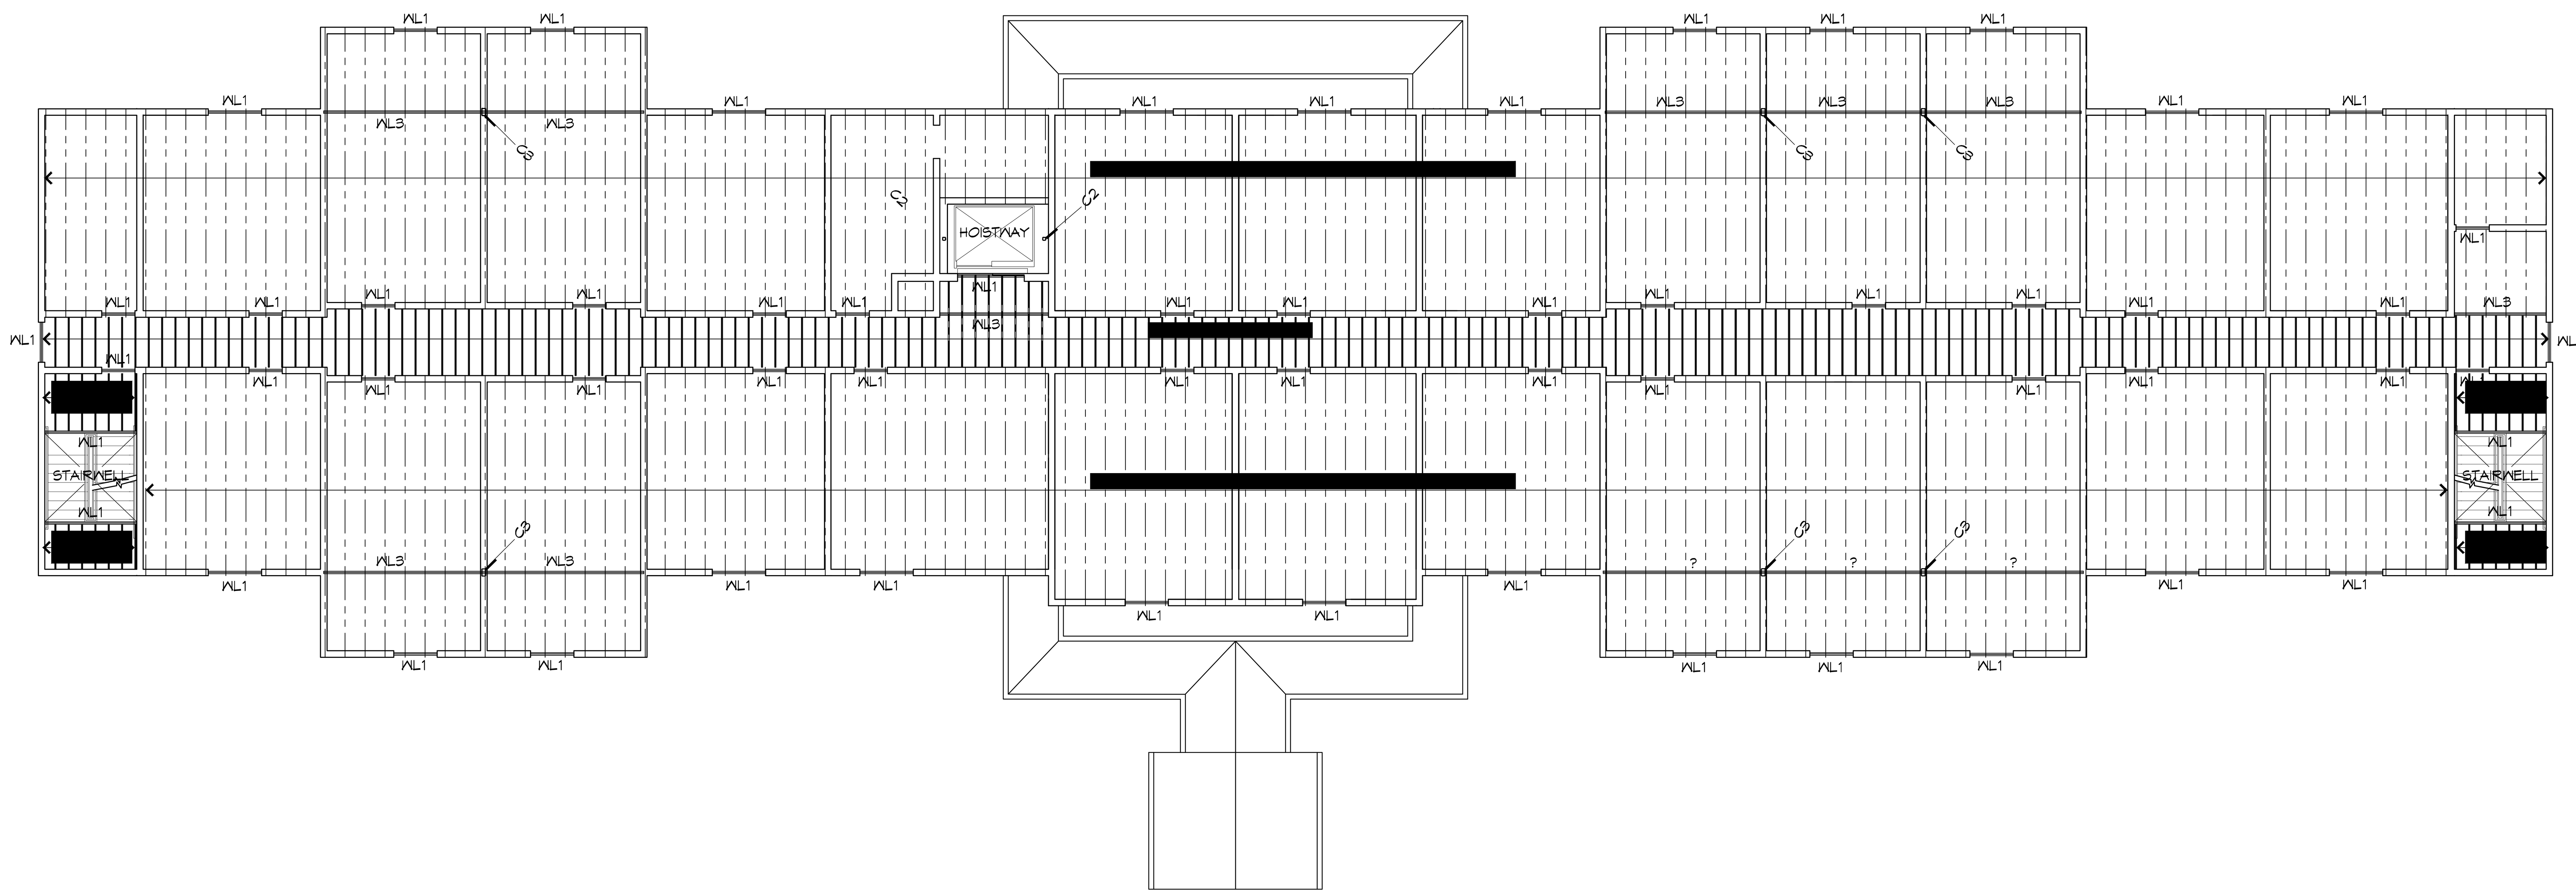

1 FLOOR FRAMING PLAN - LEVEL 2

SCALE: 3/32" = 1'-0"

GENERAL SHEET NOTES

1. ALL PLUMBING CHASES AND OTHER CHUTES SHALL REMAIN FREE OF STRUCTURAL ELEMENTS AND OTHER OBSTRUCTIONS FOR THE ENTIRETY OF ITS HEIGHT. INSTALL HEADERS AS NECESSARY TO PROVIDE ADEQUATE SUPPORT FOR ALL FLOOR/CEILING ASSEMBLIES.
2. SEE SHEET S104 FOR COLUMN AND LINTEL SCHEDULES.

LEGEND

- PRE-ENGINEERED WOOD TRUSS JOIST
- 2x WOOD JOIST - SEE FRAMING PLAN FOR SIZE AND SPACING
- 2x WOOD HEADER
- PLUMBING CHASE, CHUTE, OR HOISTWAY

DAMMON ENGINEERING, INC.
LOUISIANA & MISSISSIPPI
Chief Engineer: Brian Mistich, PE
554 Old Spanish Trail
Slidell, LA 70458
www.dammonengineering.com
info@dammonengineering.com
PH: 985.649.5832 F: 985.641.5950

#	DESCRIPTION	DATE
REVISIONS		

SEAL:

PRELIMINARY NOT FOR CONSTRUCTION

MAIN STAY SUITES

700 MAIN STREET
LOT #7 LA HWY 27
HACKBERRY, LA 70645

05-06-15

JOB No:	2265	DATE:	FEBRUARY, 2016
DRAWN BY:	WHM	CHECKED BY:	CKD

The above drawings and specifications, designs and arrangements represented thereby are and shall remain the property of Dammon Engineering, and no part thereof shall be copied, disclosed to others, or used in connection with any work or project other than the specific project for which the have been prepared and developed without written consent of Dammon Engineering. Visual contact with these drawings or specifications shall constitute conclusive evidence of acceptance of these restrictions.

SHEET TITLE:
FLOOR FRAMING PLAN - LEVELS 2 AND 3

DRAWING NUMBER:

S105

SHEET No: Value of -