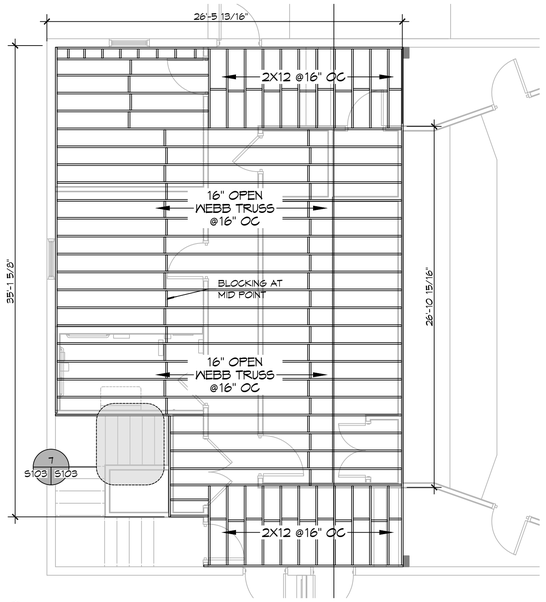

6 FLOOR FRAMING PLAN
SCALE: 3/16" = 1'-0"
SECOND FLOOR

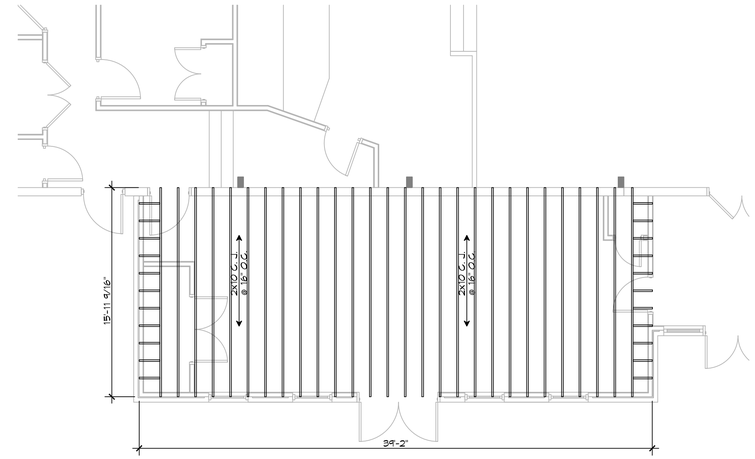

9 CEILING JOIST FRAMING PLAN
SCALE: 3/16" = 1'-0"
MULTI-PURPOSE

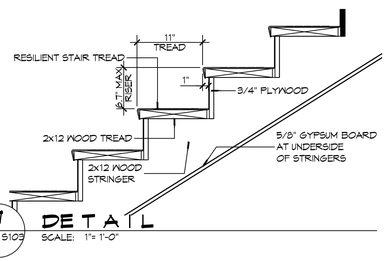

7 DETAIL
S103 S103
SCALE: 1"= 1'-0"

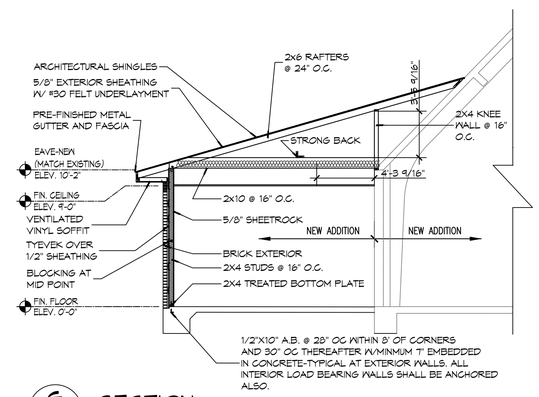

6 SECTION
S103 S103
SCALE: 3/16"= 1'-0"

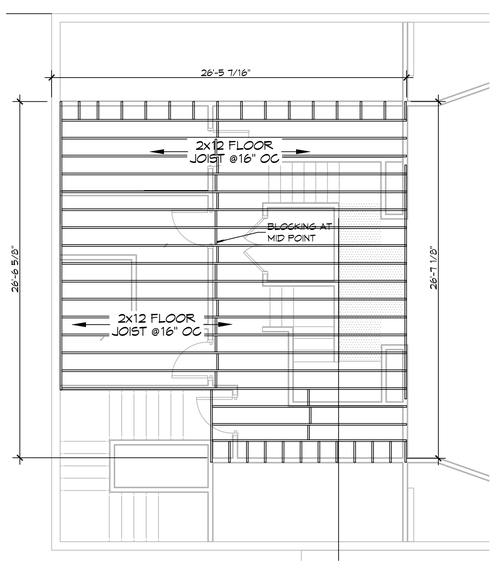

8 FLOOR FRAMING PLAN
SCALE: 3/16" = 1'-0"
ATTIC

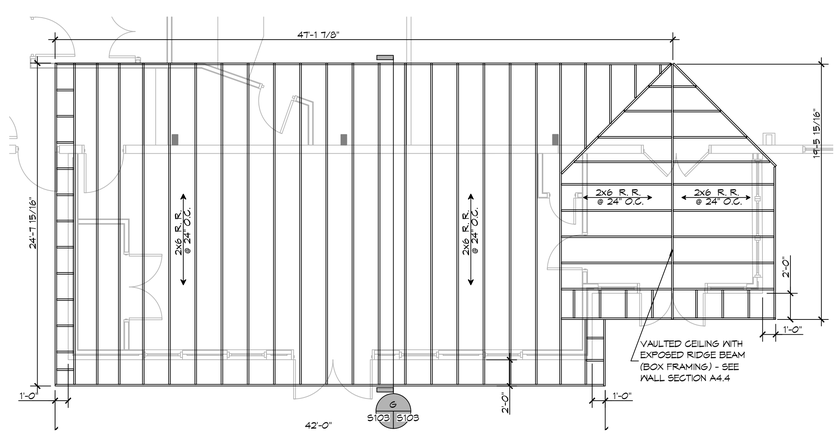

10 ROOF FRAMING PLAN
SCALE: 3/16" = 1'-0"
MULTI-PURPOSE

DAMMON ENGINEERING, INC.
LOUISIANA & MISSISSIPPI
Chief Engineer: Brian Mistich, PE
554 Old Spanish Trail
Slidell, LA 70458
www.dammonengineering.com
Info@dammonengineering.com
PH: 985.649.5832 F: 985.641.9950

REVISIONS

#	DESCRIPTION	DATE

THE SIXTH BAPTIST CHURCH
RENOVATION AND ADDITION
4239 FELICITY STREET
NEW ORLEANS, LA 70130

JOB No:	2470	DATE:	03-30-2023
DRAWN BY:	CKD	CHECKED BY:	BAM

THE ABOVE DRAWING AND SPECIFICATIONS, INCLUDING BUT NOT LIMITED TO ARCHITECTURAL, STRUCTURAL, MECHANICAL, ELECTRICAL, PLUMBING, FIRE PROTECTION, CIVIL AND LANDSCAPE DESIGN, ARE THE PROPERTY OF DAMMON ENGINEERING, INC. AND SHALL NOT BE REPRODUCED IN WHOLE OR IN PART WITHOUT THE WRITTEN PERMISSION OF DAMMON ENGINEERING, INC. ANY REPRODUCTION WITHOUT WRITTEN PERMISSION IS PROHIBITED. © DAMMON ENGINEERING, INC. 2023

SHEET TITLE:
BUILDING SECTION

DRAWING NUMBER:
S103

SHEET No: 3 of 14