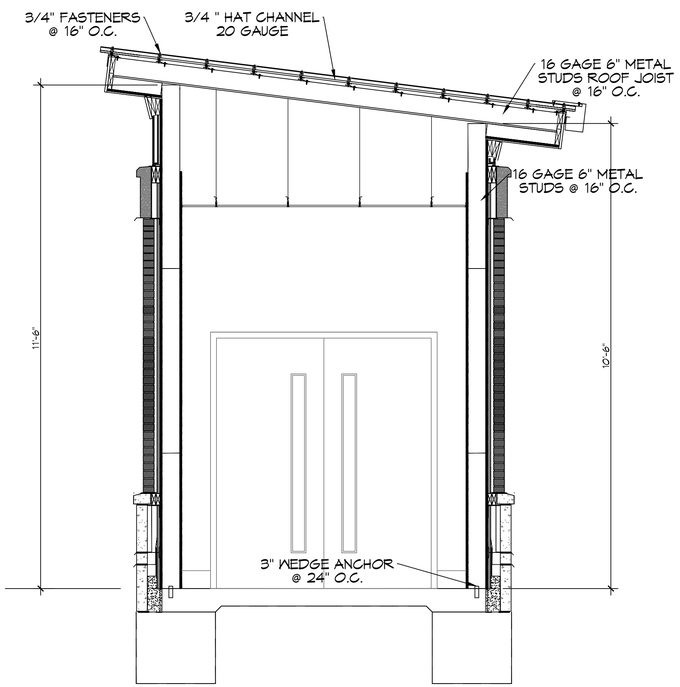

1 SECTION
SCALE: 1/2" = 1'-0"

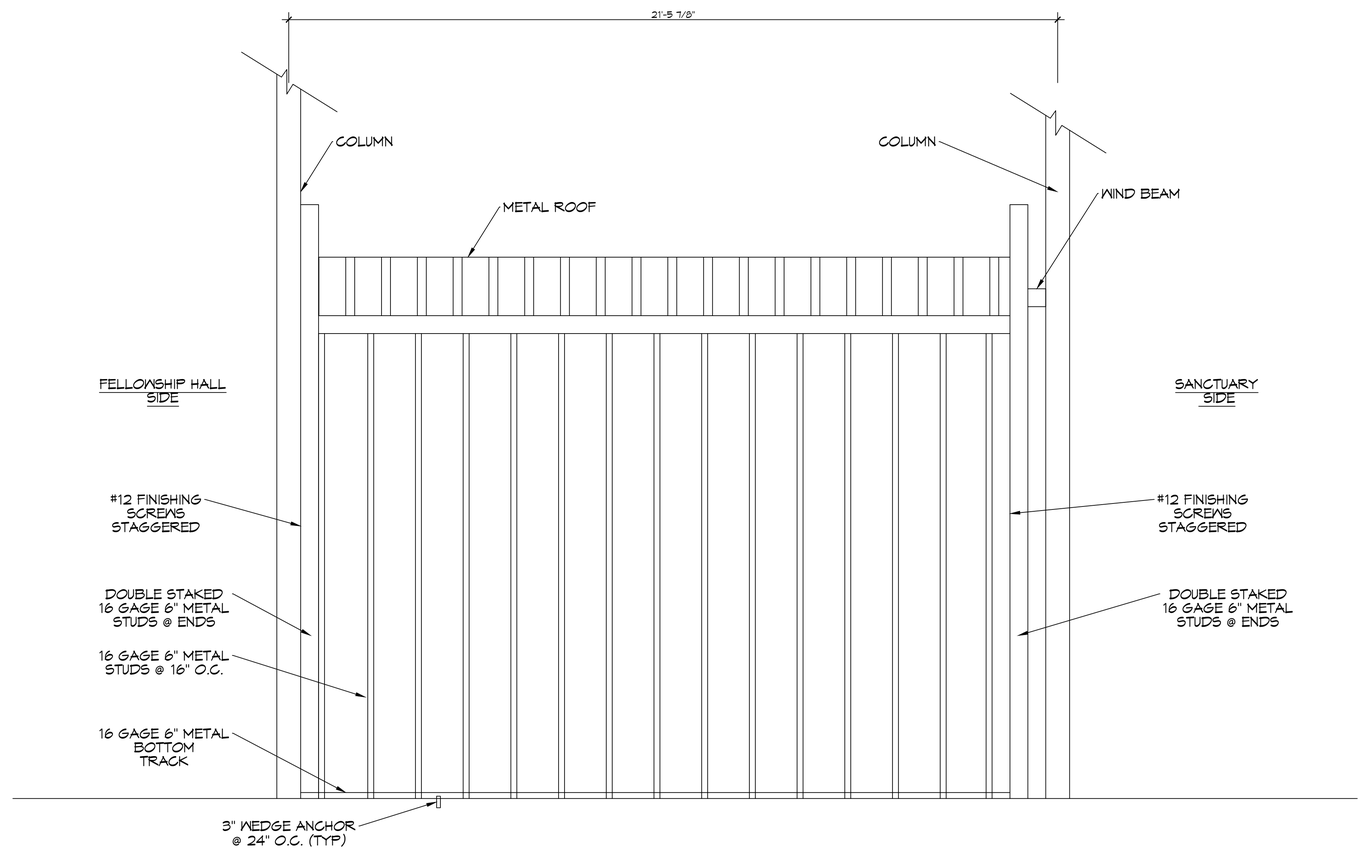

2 SECTION
SCALE: 1/2" = 1'-0"

DESIGN CRITERIA

THE CONSTRUCTION FOR SAID BUILDING, ULTIMATE WIND SPEED IS 176 MILES PER HOUR, WIND EXPOSURE ZONE C, IS DESIGNED IN ACCORDANCE WITH: THE INTERNATIONAL BUILDING CODE (IBC) 2018 EDITION

DAMMON ENGINEERING, INC.
LOUISIANA & MISSISSIPPI
Chief Engineer: Brian Mistich, PE
5544 Odyssey Trail
Slidell, LA 70458
www.dammonengineering.com
info@dammonengineering.com
PH: 985.649.5832

#	DESCRIPTION	DATE

REVISIONS

SEAL:
BRIAN A. MISTICH
LICENSED PROFESSIONAL ENGINEER
20971
STATE OF MISSISSIPPI

CHURCH HALLWAY

FIRST MISSIONARY BAPTIST CHURCH

MOSS PONT
MISSISSIPPI

DATE: 04-28-26
JOB No: JVS
DRAWN BY: CKD
CHECKED BY:

THE DRAWINGS, SPECIFICATIONS AND OTHER DOCUMENTS PREPARED BY THE ARCHITECT/ENGINEER FOR THIS PROJECT ARE INSTRUMENTS OF SERVICE THROUGH WHICH THE WORK TO BE PERFORMED UNDER THE CONTRACT FOR THIS PROJECT IS DESCRIBED. THE ARCHITECT/ENGINEER ALONE SHALL DO THE ARCHITECTURAL AND ENGINEERING DESIGN WORK FOR THIS PROJECT. THE ARCHITECT/ENGINEER ALONE SHALL PREPARE THE CONTRACT DOCUMENTS FOR WHICH THE WORK IS TO BE PERFORMED AND ADMINISTER, OVERSEE AND ARBITRATE CONTRACTS AND PROJECT FOR WHICH THE WORK IS TO BE PERFORMED AND ARCHITECTURAL AND ENGINEERING CONTROL OF THE WORK. THE ARCHITECT/ENGINEER SHALL BE THE ARCHITECT/ENGINEER FOR THE PROJECT.

SHEET TITLE:
CORRIDOR 151
CONNECTIONS

DRAWING NUMBER:
S101

SHEET No: 1 of 1

FILE NAME: J:\- DAMMON\Moss Point Church Kaufman\Current Drawings\A101-Floor Plan.dwg PLOT DATE & TIME: Wednesday, April 29, 2026 1:09:12 PM