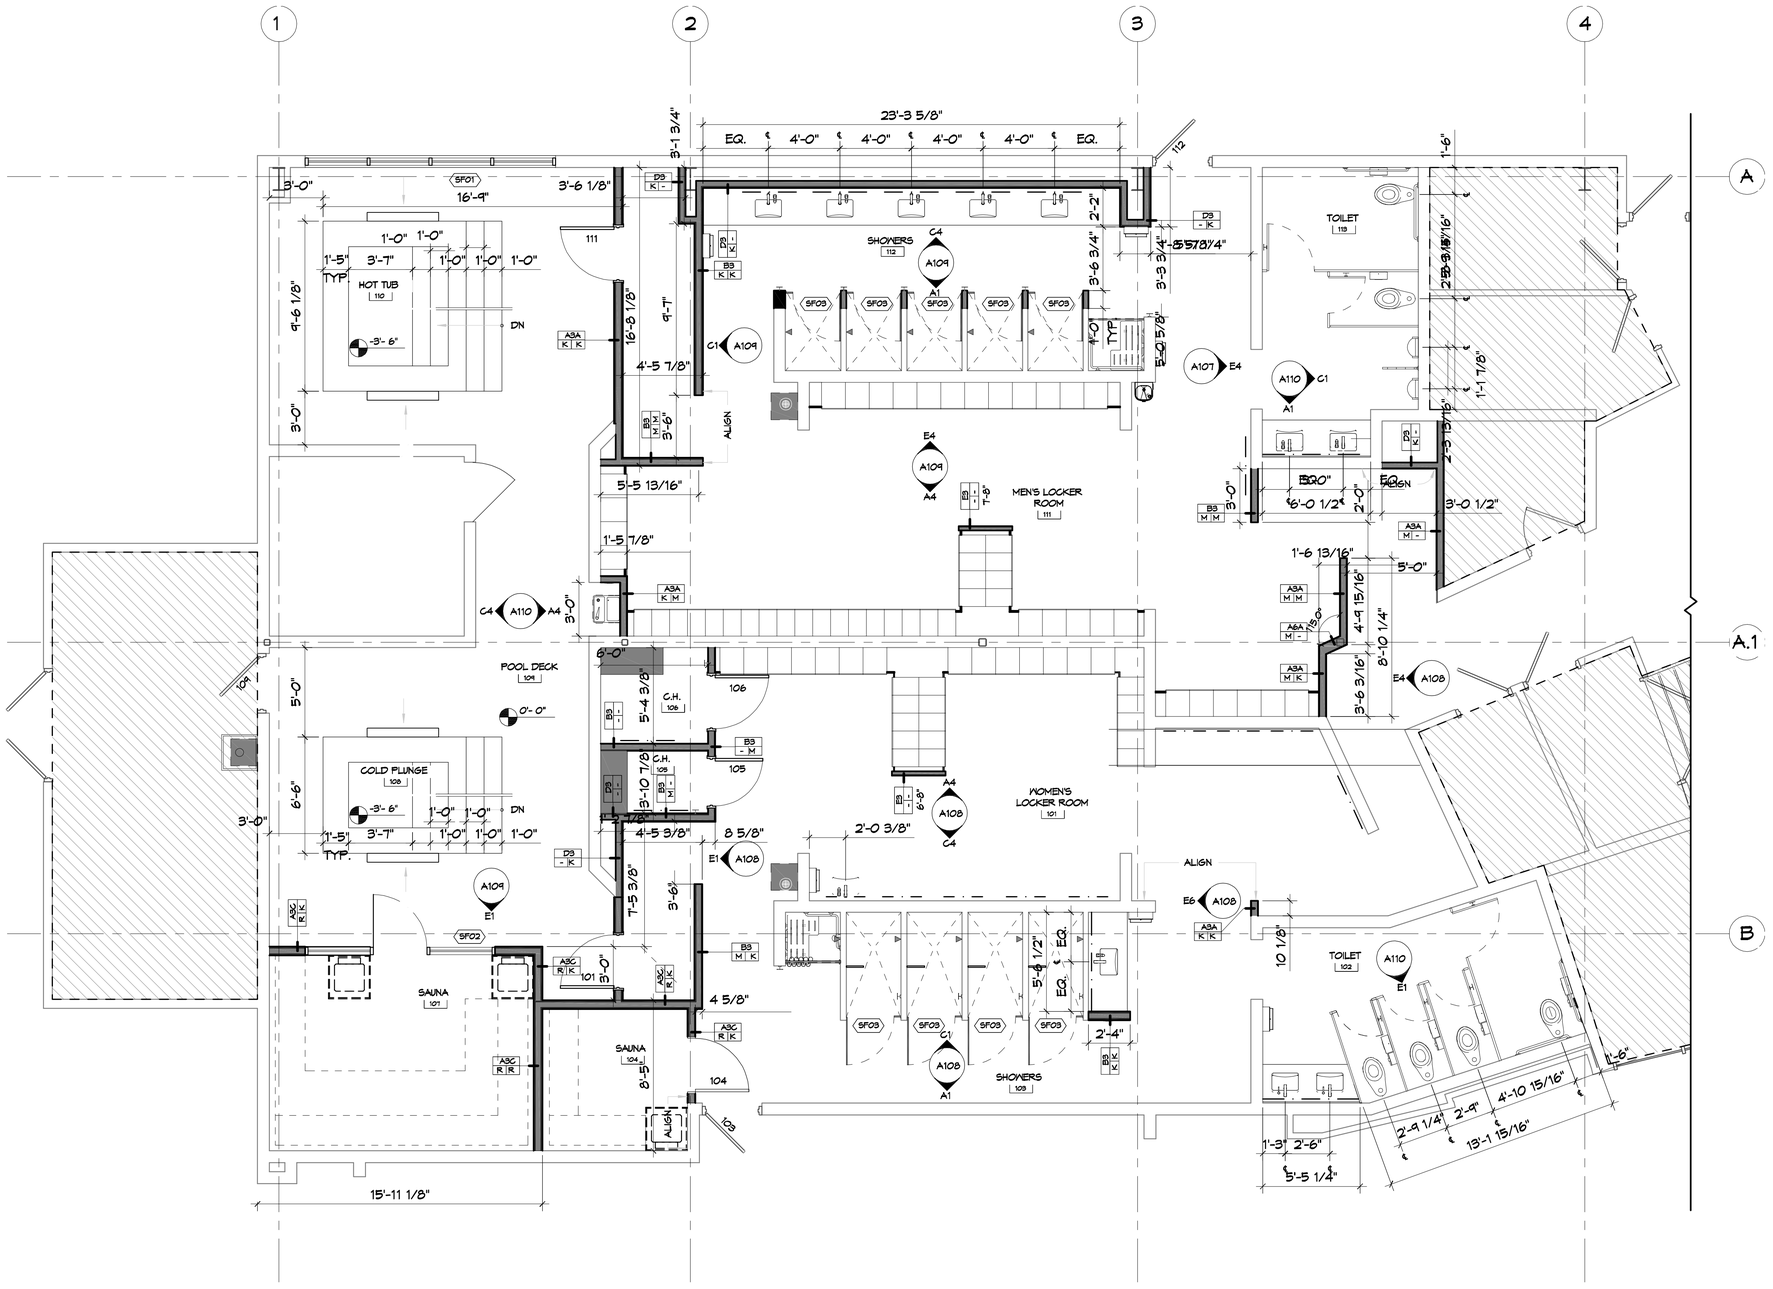

4 1ST FLOOR BLDG A CONSTRUCTION FLOOR PLAN
SCALE: 1/4"=1'-0"

GENERAL NOTES

1. REFER TO A107 FOR PARTITION TYPES AND DETAILS.
2. REFER TO P102 FOR PLUMBING SCHEDULE.
3. REFER TO A106 FOR DOOR SCHEDULE.

LEGEND

PARTITION TYPE SYMBOL

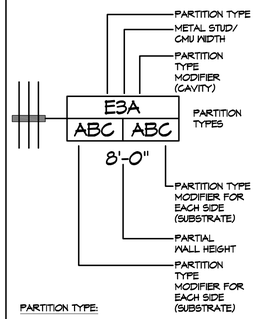

PARTITION TYPE:

TYPES A - F: STUD WALLS
TYPES J - M: ACOUSTIC WALLS
TYPES P - R: FIRE RATED / SHAFT WALLS
TYPES X - Z: MASONRY WALLS

PARTITION TYPE MODIFIER (CAVITY):

A. PROVIDE ACOUSTICAL BATT INSULATION FULL DEPTH AND HEIGHT OF EACH METAL STUD CAVITY.
B. PROVIDE ACOUSTICAL STONE WOOL INSULATION (ROXUL) FULL DEPTH AND HEIGHT OF EACH METAL STUD CAVITY.
C. PROVIDE THERMAL INSULATION BATT R-19 FULL HEIGHT IN EACH STUD CAVITY AS DETAILED.

PARTITION TYPE MODIFIER (SUBSTRATE):

J. PROVIDE (1) LAYER 5/8" MOISTURE RESISTANT GYPSUM BOARD IN PLACE OF GYPSUM BOARD ON THE SIDE EXPOSED TO MOISTURE.
K. PROVIDE (1) LAYER OF 5/8" CEMENT BOARD IN PLACE OF GYPSUM BOARD ON THE SIDE WITH TILE FINISH.
L. PROVIDE (1) LAYER OF 5/8" KERDI BOARD IN PLACE OF GYPSUM BOARD ON THE SIDE WITH FINISH.
M. PROVIDE (1) LAYER OF 5/8" CEMENT BOARD UP TO HEIGHT INDICATED ON INTERIOR ELEVATIONS IN PLACE OF GYPSUM BOARD ON THE SIDE WITH TILE FINISH.
N. PROVIDE (1) LAYER OF 5/8" KERDI BOARD UPTO HEIGHT INDICATED ON INTERIOR ELEVATIONS IN PLACE OF GYPSUM BOARD ON THE SIDE WITH TILE FINISH.
P. SUB-MODIFIER TO "M" : PROVIDE MOISTURE RESISTANT GYPSUM BOARD IN PLACE OF GYPSUM BOARD ABOVE TILE FINISH.
Q. PROVIDE (1) ADDITIONAL LAYER OF 5/8" GYPSUM BOARD ATTACHED TO (1) SIDE OF SCHEDULED PARTITION TYPE AS INDICATED. SPECIALTY SPACE - REFER TO DETAILS
R. ASSEMBLY WITHIN STEAM ROOM, SAUNA, ETC. REFER TO SPECIFIC DETAILS RELATED TO SPECIAL CONSTRUCTION.

PARTITION TYPE NOTES:

1. USE GALVANIZED METAL STUDS WHERE MOISTURE PROTECTION IS REQUIRED.
2. METAL STUD GAGE DETERMINED PER CHART BELOW:

LIMITED HEIGHT OF METAL STUD PARTITION
L/360 ALLOW DEFLECTION

DESIGNATION	STUD WIDTH	SPACING	GAUGE	LIMITED HEIGHT
2	2 1/2"	16"	20GA	12'-7"
			18GA	13'-5"
3	3 5/8"	16"	20GA	16'-8"
			18GA	17'-11"
4	4"	16"	20GA	18'-0"
			18GA	19'-4"
6	6"	16"	20GA	24'-9"
			18GA	26'-7"
8	8"	16"	20GA	30'-11"
			18GA	33'-3"

LEGEND

EXISTING TO REMAIN
NEW WALLS

DAMMON ENGINEERING, INC.
LOUISIANA & MISSISSIPPI
www.dammonengineering.com
info@dammonengineering.com
PH: 985.649.3532
Chief Engineer: Brian Mistich, PE
554 Old Spanish Trail
Slidell, LA 70458

#	DESCRIPTION	DATE
	REVISIONS	

SEAL:

MENS AND WOMENS LOCKER ROOM
CROSSGATES ATHLETIC CLUB
200 NORTH MILITARY ROAD
SLIDELL, LA.

JOB No: 2327 | DATE: 10-10-2024
DRAWN BY: LJP | CHECKED BY: JMS

The ideas, designs and plans indicated or represented by this drawing are the property of Dammon Engineering, Inc. and shall not be used in whole or in part for any purpose whatsoever without the written permission of Dammon Engineering, Inc. Visual contact with these plans shall constitute prima facie evidence of the acceptance of these restrictions.

SHEET TITLE:
1ST FLOOR BLDG A CONSTRUCTION FLOOR PLAN

DRAWING NUMBER:
A102

SHEET No: 5 of 17

FILE NAME: J:\Dammon\2327 - Cross Gates Athletic\Locker Room Renovation\Working Dwgs\A102 - CONSTRUCTION PLAN.dwg PLOT DATE & TIME: Thursday, October 10, 2024 4:08:28 PM