BUILDING SQUARE FOOTAGE

TOTAL BUILDING 7,500 SQ. F.T

PARKING REQUIREMENTS

DAY CARE CENTERS REQUIRE MINIMUM OF 5 SPACES PLUS 1 FOR EVERY EMPLOYEE ON DUTY

5 SPACES
20 EMPLOYEES ON DUTY
25 PARKING SPACES REQUIRED
26 REGULAR PARKING SPACES PROVIDED
2 HANDICAP PARKING SPACES PROVIDED
TOTAL PARKING SPACES PROVIDED 28

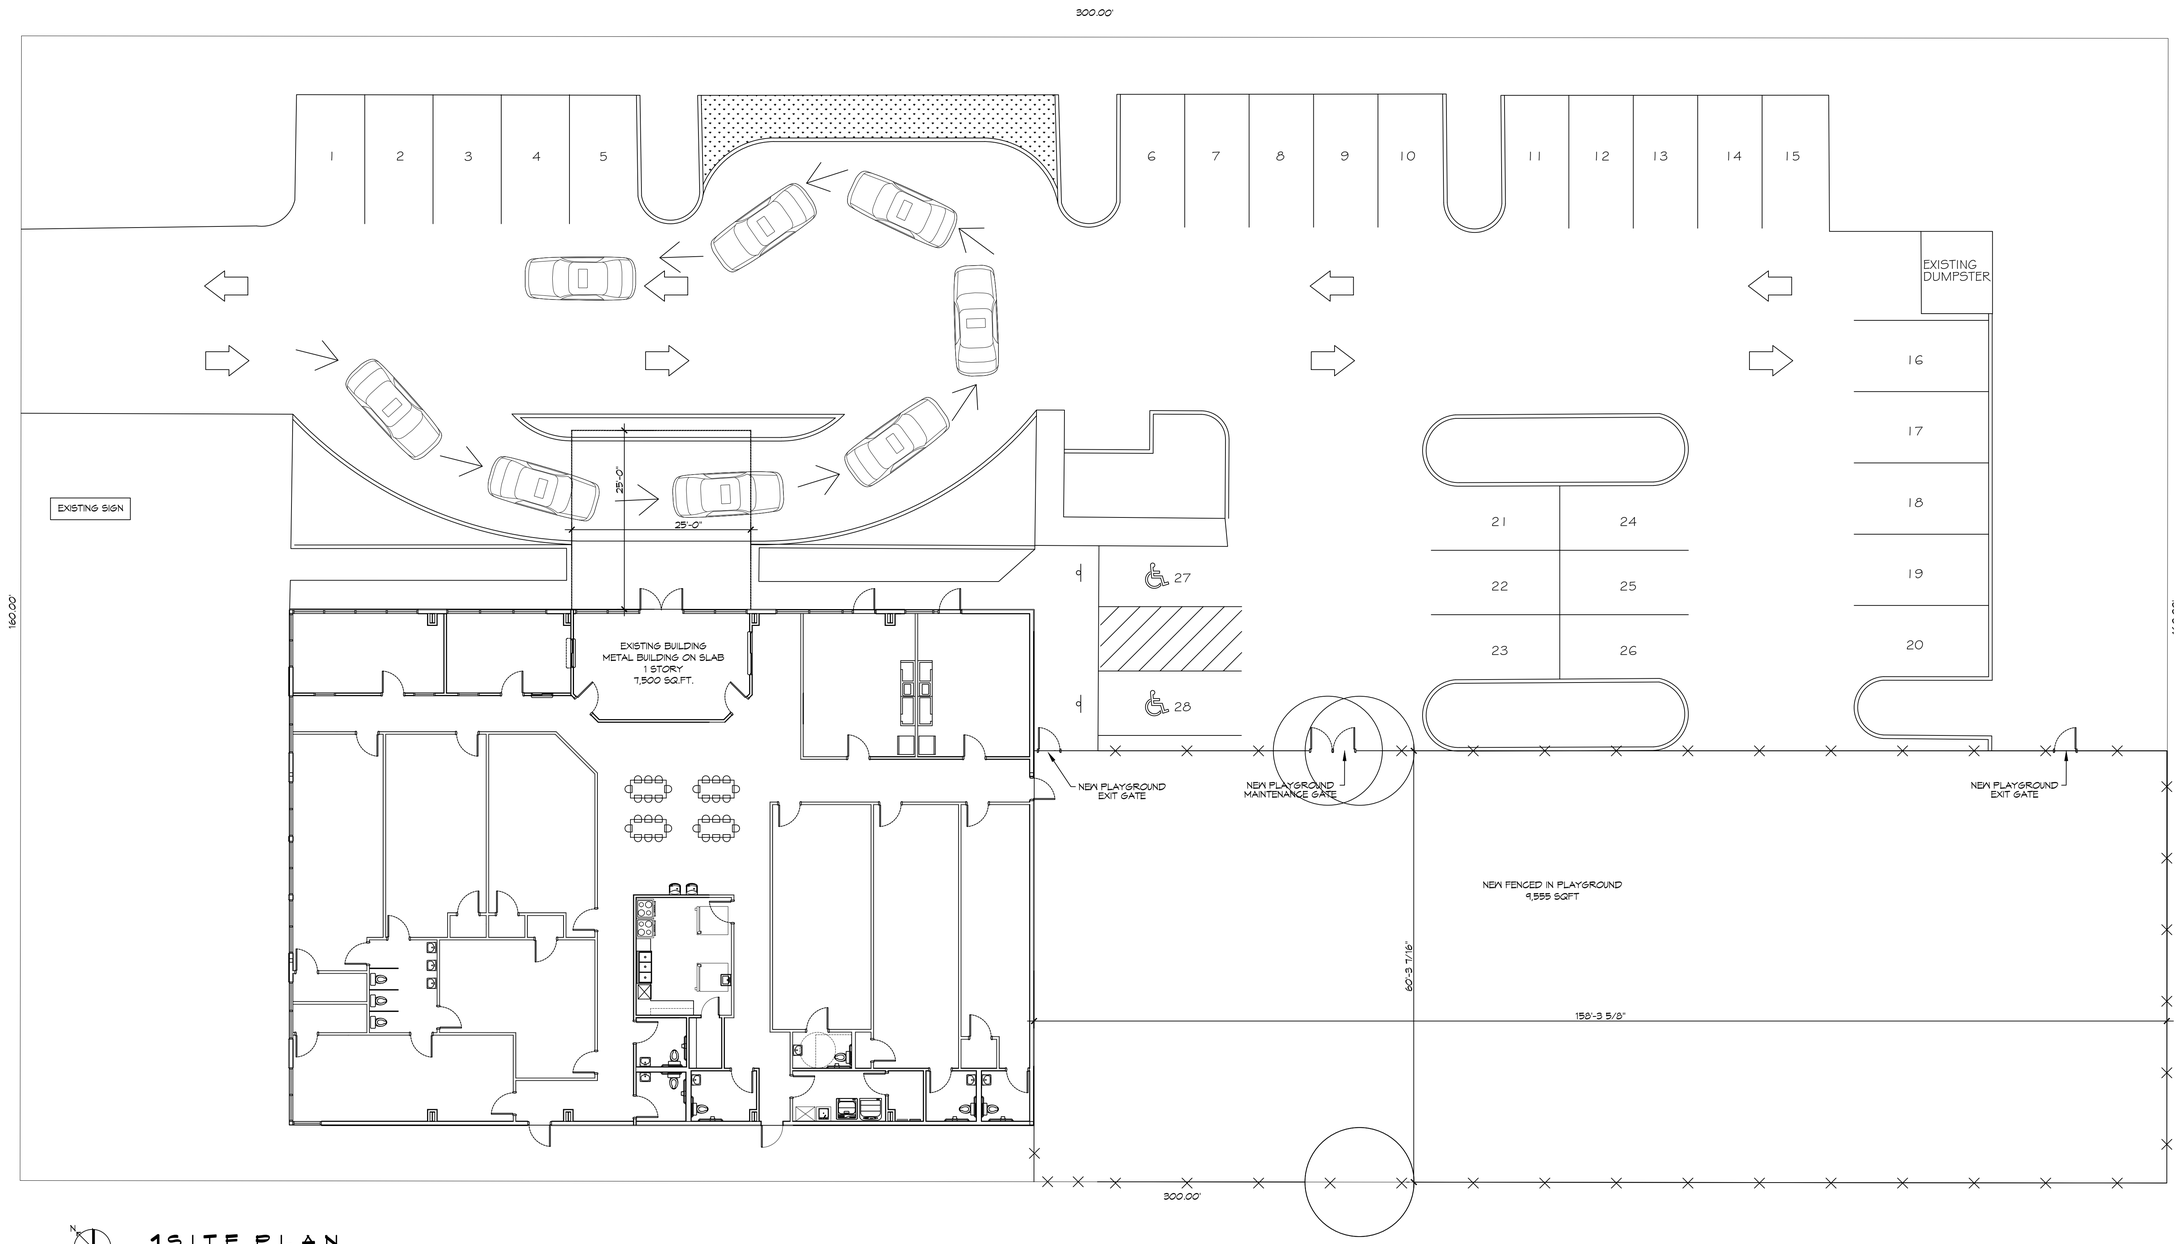

N

1 SITE PLAN
SCALE: 1" = 10'-0"

DAMMON ENGINEERING, INC.
LOUISIANA & MISSISSIPPI
www.dammonengineering.com
info@dammonengineering.com
PH: 985.649.5832

Chief Engineer: Brian Mistich, PE
554 Old Spanish Trail
Slidell, LA 70458

REVISIONS

#	DESCRIPTION	DATE

SEAL:

NEW DAYCARE
THREE PEAS IN A POD EARLY LEARNING CENTER

2355 GAUSE BLVD.
SLIDELL, LA 70455

JOB No: 2025
DATE: 08-07-2025
DRAWN BY: CKD
CHECKED BY: JMS

These drawings and specifications, designs and arrangements represented thereby are and shall remain the property of Dammon Engineering, and no part thereof shall be used, or reproduced in any manner or form, without the prior written permission of Dammon Engineering. Read contract with this drawing or specifications and contract documents before starting work. Do not scale drawings. Report errors and omissions to Dammon Engineering.

SHEET TITLE:
SITE PLAN

DRAWING NUMBER:
C101

SHEET No: 1 of 2