PARKING REQUIREMENTS
DAY CARE CENTERS REQUIRE MINIMUM OF 5 SPACES PLUS 1 FOR EVERY EMPLOYEE ON DUTY 5 SPACES 20 EMPLOYEES ON DUTY 25 PARKING SPACES REQUIRED 26 REGULAR PARKING SPACES PROVIDED 2 HANDICAP PARKING SPACES PROVIDED TOTAL PARKING SPACES PROVIDED 28

PLANNING
ZONING DISTRICT - HC2 HIGHWAY COMMERCIAL
BUILDING SQUARE FOOTAGE
TOTAL BUILDING 7,503 SQ. F.T
FLOOD ZONE
THIS PROPERTY IS NOT IN SPECIAL FLOOD HAZARD AREA

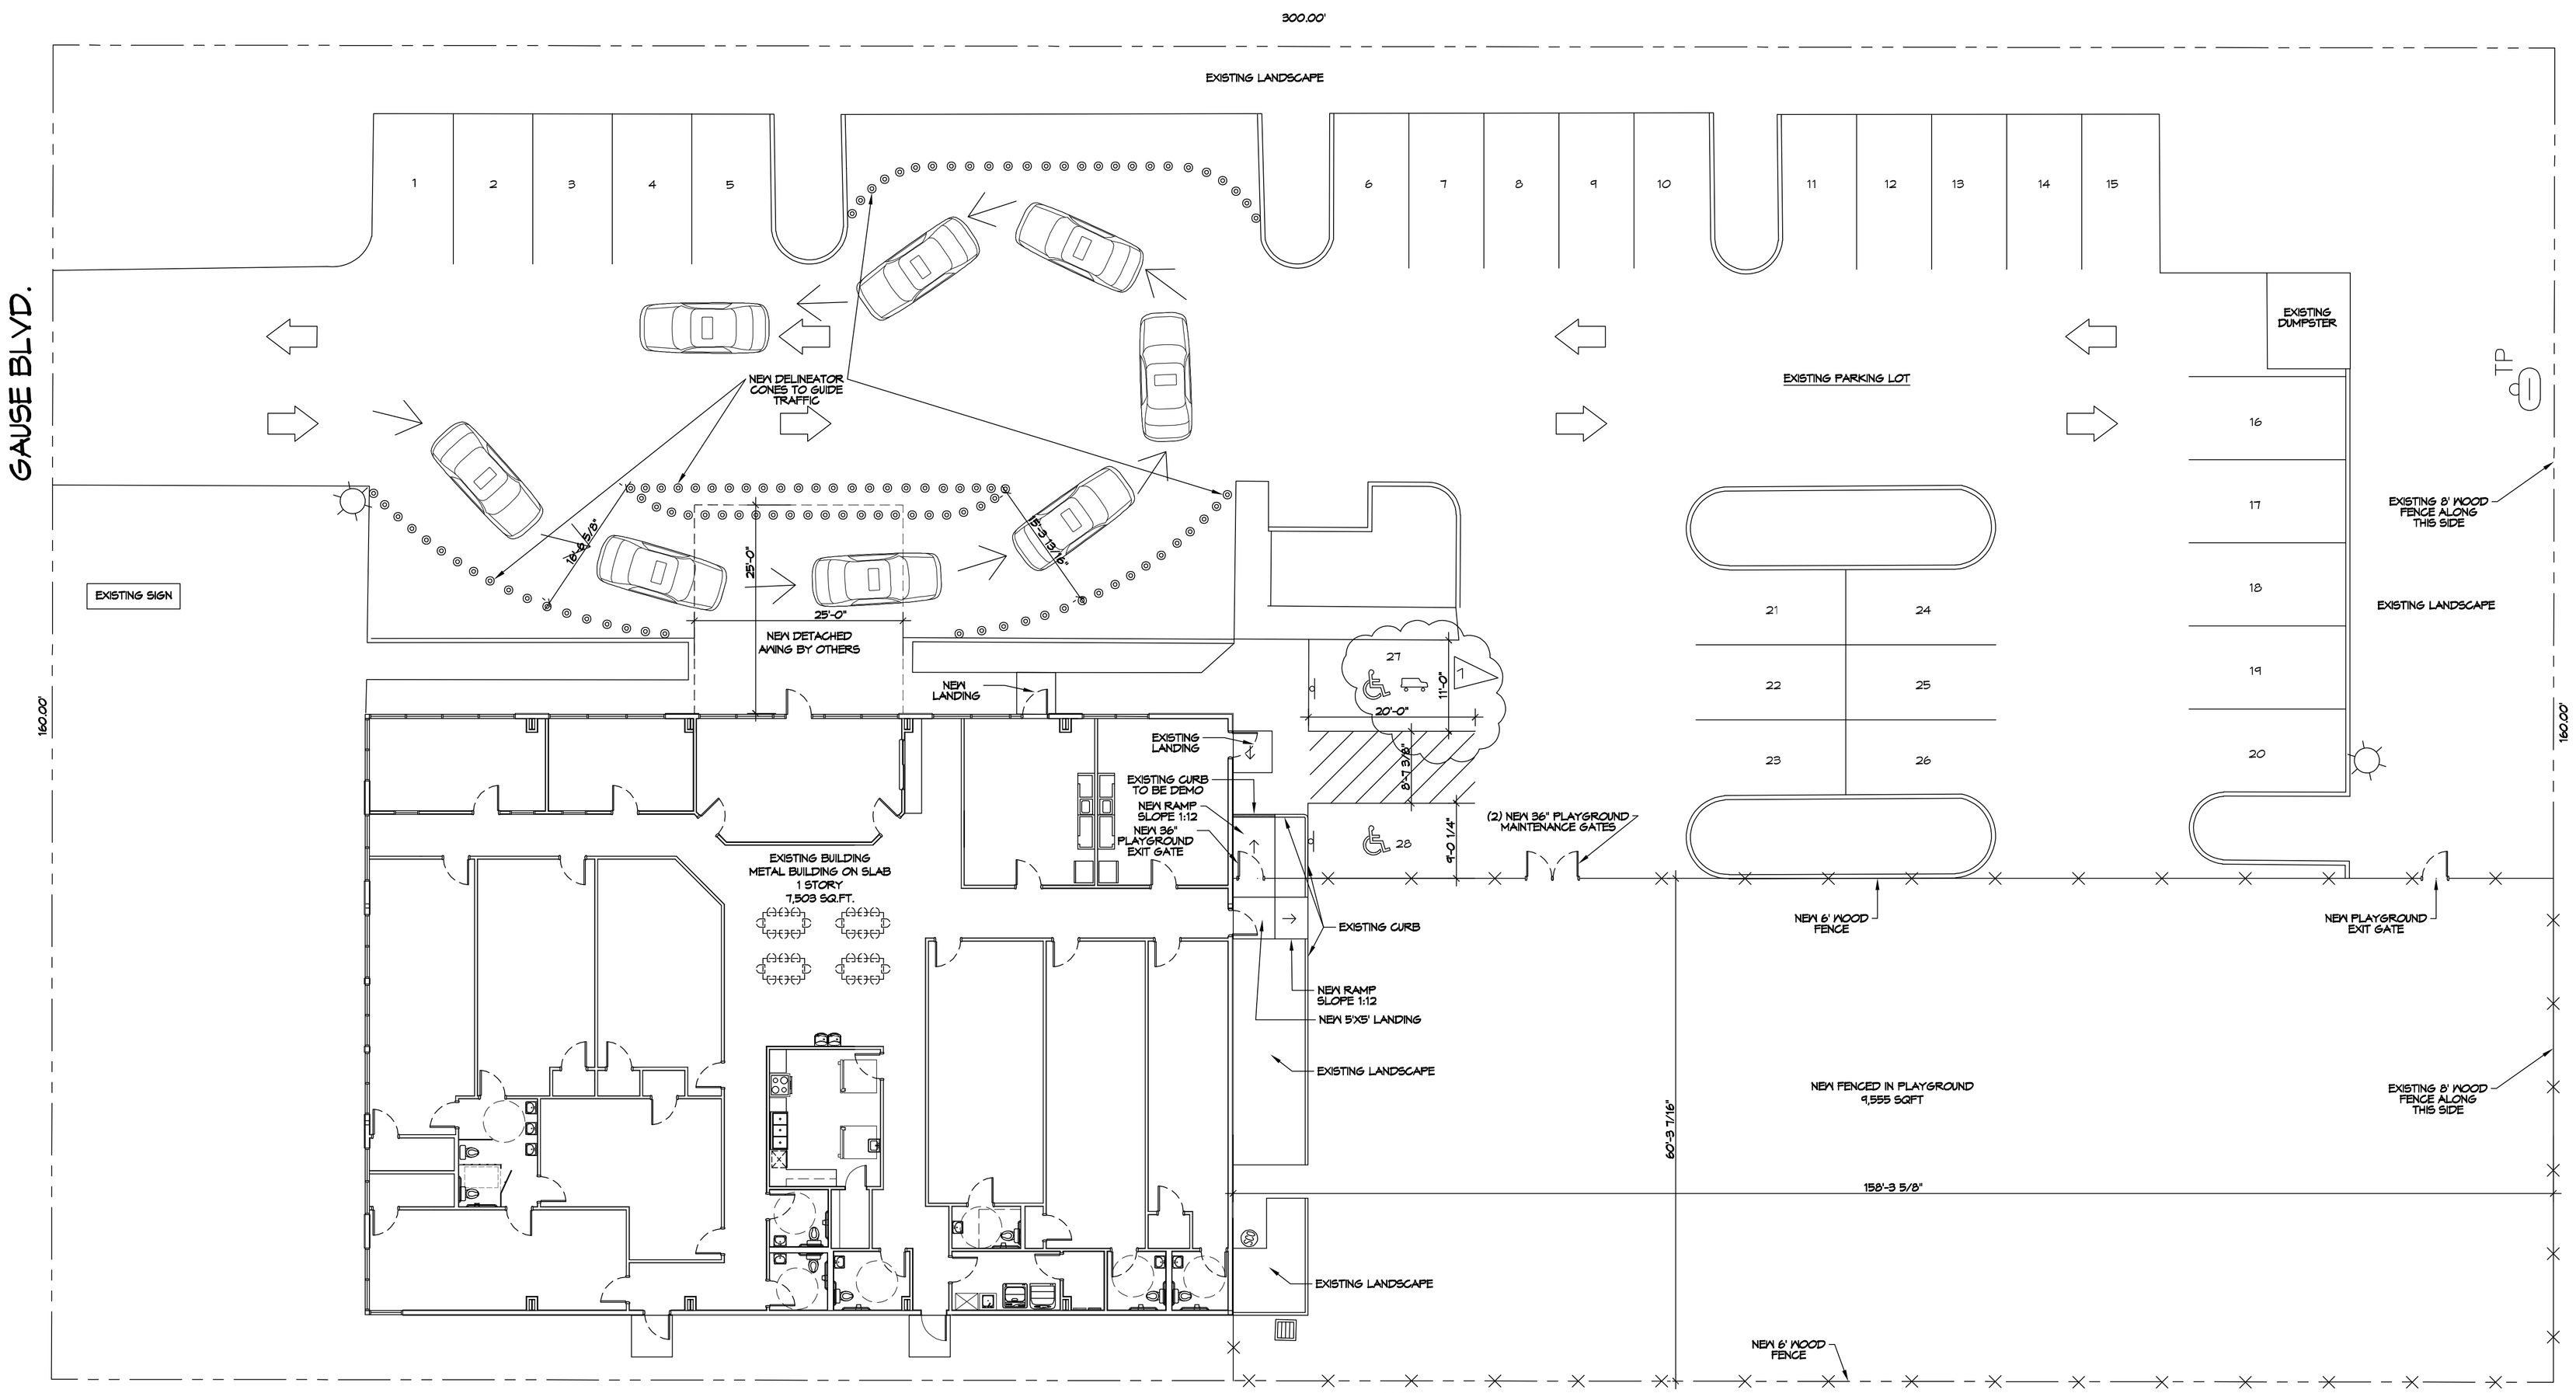

1 SITE PLAN
SCALE: 1" = 10'-0"

DAMMON ENGINEERING, INC.
LOUISIANA & MISSISSIPPI
www.dammonengineering.com
info@dammonengineering.com
PH: 985.649.5832
Chief Engineer: Brian Mistich, PE
554 Old Spanish Trail
Slidell, LA 70458

REVISIONS

#	DESCRIPTION	DATE
1	ADD ACCESSIBLE VAN SPACE	11-20-25

SEAL:

JARED M. SIMONEAUX
REG. NO. 7791
STATE OF LOUISIANA
REGISTERED ARCHITECT

NEW DAYCARE
THREE PEAS IN A POD EARLY LEARNING CENTER

2455 GAUSE BLVD.
SLIDELL, LA 70461

JOB No:	2517	DATE:	11-19-2025
DRAWN BY:	LJP	CHECKED BY:	JMS

This plans & drawings and specifications, designs and arrangements represented thereon are and shall remain the property of Dammon Engineering, and no part thereof shall be copied, disclosed to others, or used in connection with any work or project other than the specific project for which they have been prepared and developed without the written consent of Dammon Engineering. Visual contact with these drawings & specifications shall constitute prima facie evidence of acceptance of these restrictions.

SHEET TITLE:
SITE PLAN

DRAWING NUMBER:
C101

SHEET No: 3 of 12