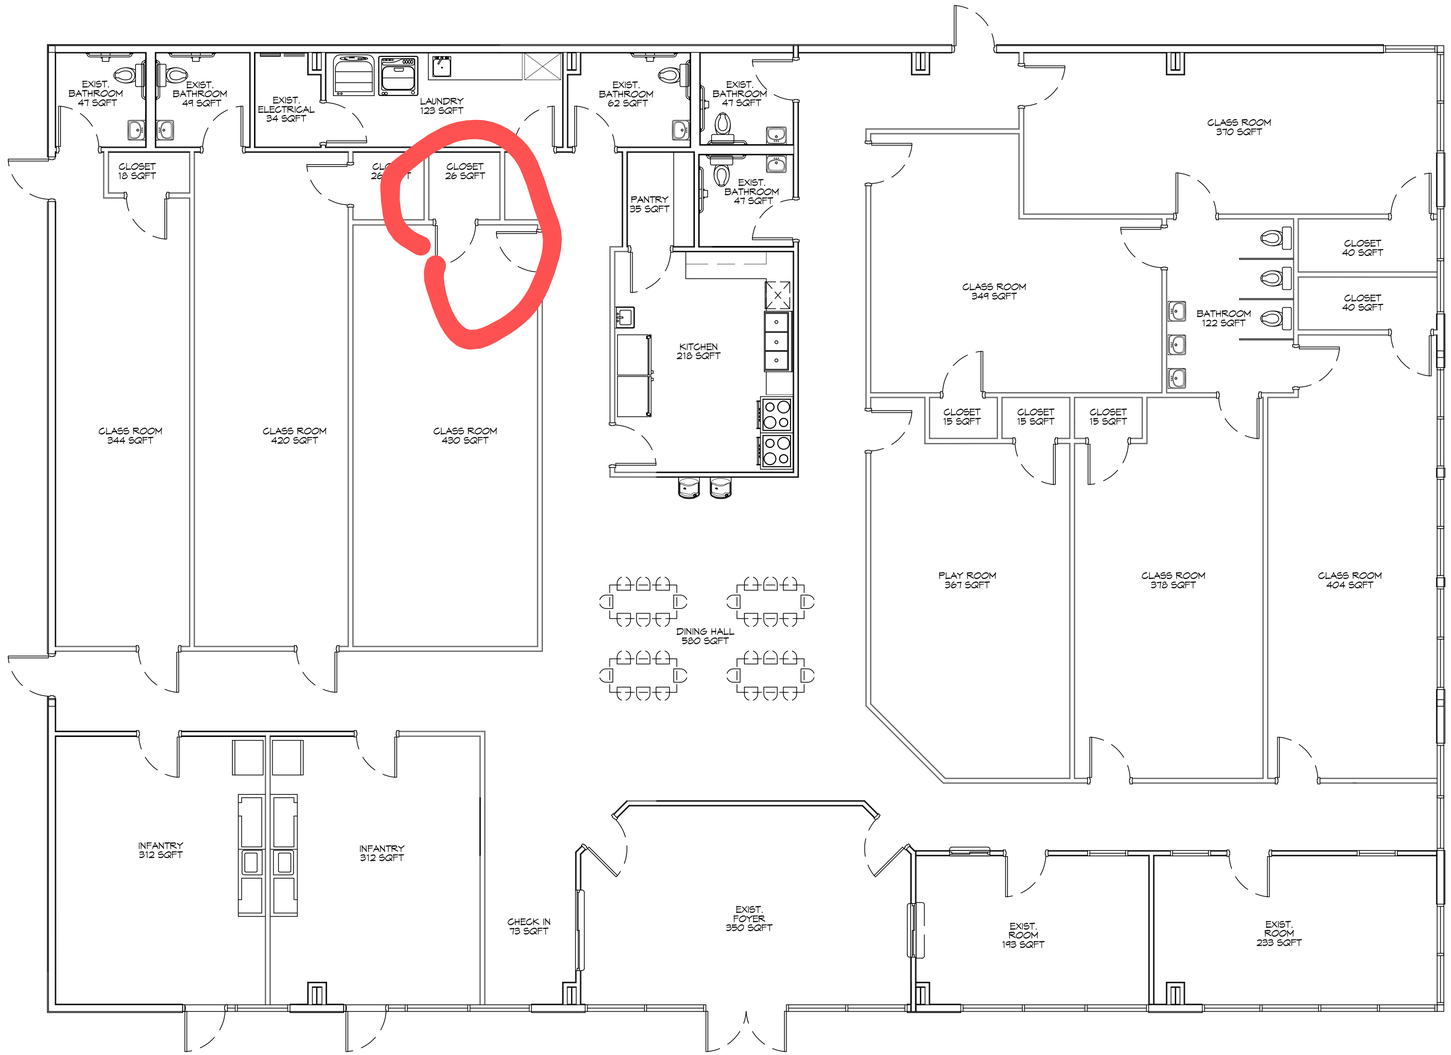

N

1 PROPOSED FLOOR PLAN

SCALE: 3/16"= 1'-0"

OVERALL PLAN

DAMMON ENGINEERING, INC.

LOUISIANA & MISSISSIPPI

www.dammonengineering.com
info@dammonengineering.com
PH: 985.649.3832

Chief Engineer: Brian Mistech, PE
554 Old Spanish Trail
Slidell, LA 70458

#	DESCRIPTION	DATE

REVISIONS

SEAL:

NEW DAYCARE

THREE PEAS IN A POD EARLY LEARNING CENTER

2495 GAUSE BLVD.
SLIDELL, LA 70458

JOB No:	2025	DATE:	02-01-2025
DRAWN BY:	CAD	CHECKED BY:	JMS

THE PROPOSED DRAWING AND SPECIFICATIONS, DESIGNS AND SUPPORTING DOCUMENTS ARE THE PROPERTY OF DAMMON ENGINEERING, INC. AND MAY NOT BE REPRODUCED OR DISTRIBUTED WITHOUT THE EXPRESS WRITTEN CONSENT OF DAMMON ENGINEERING, INC. THE DRAWINGS, SPECIFICATIONS AND OTHER DOCUMENTS PREPARED BY DAMMON ENGINEERING, INC. ARE INTENDED FOR USE ON THIS PROJECT ONLY. THEY ARE NOT INTENDED OR REPRESENTED SUITABLE FOR REUSE ON ANOTHER PROJECT OR EXTENSION OF THIS PROJECT. ANY REUSE WITHOUT WRITTEN VERIFICATION OR ADAPTATION BY DAMMON ENGINEERING, INC. FOR THE SPECIFIC PURPOSE INTENDED WILL BE AT THE USER'S SOLE RISK AND WITHOUT LIABILITY OR LEGAL EXPOSURE TO DAMMON ENGINEERING, INC.

SHEET TITLE:
PROPOSED FLOOR PLAN

DRAWING NUMBER:

A101

SHEET No: 1 of 1