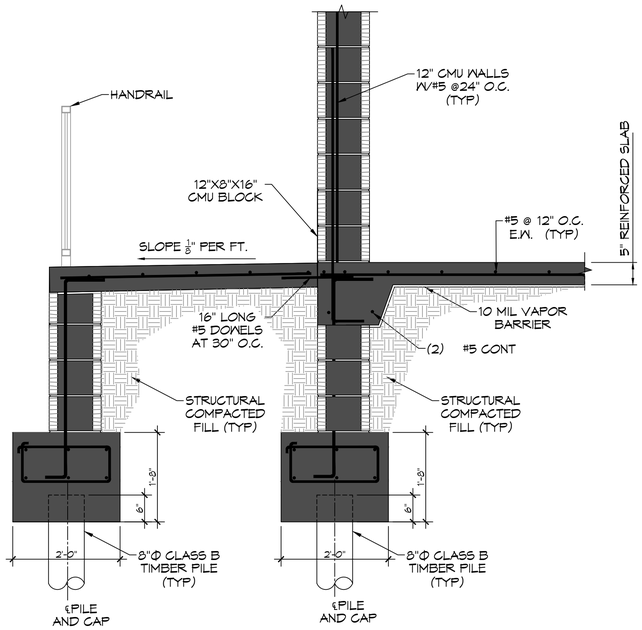

A S101 S101 SECTION
SCALE: 3/4"= 1'-0"

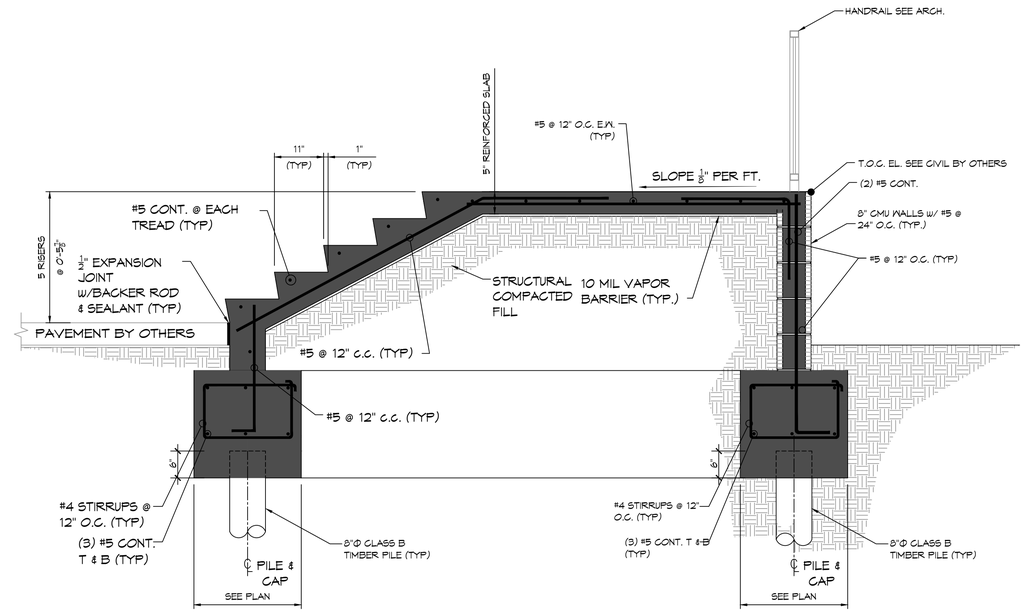

B S101 S101 SECTION
SCALE: 3/4"= 1'-0"

THIS PARTIAL PILING PLAN REPLACES SHEET S1.0A & S1.1A REAR OF BLDG ONLY

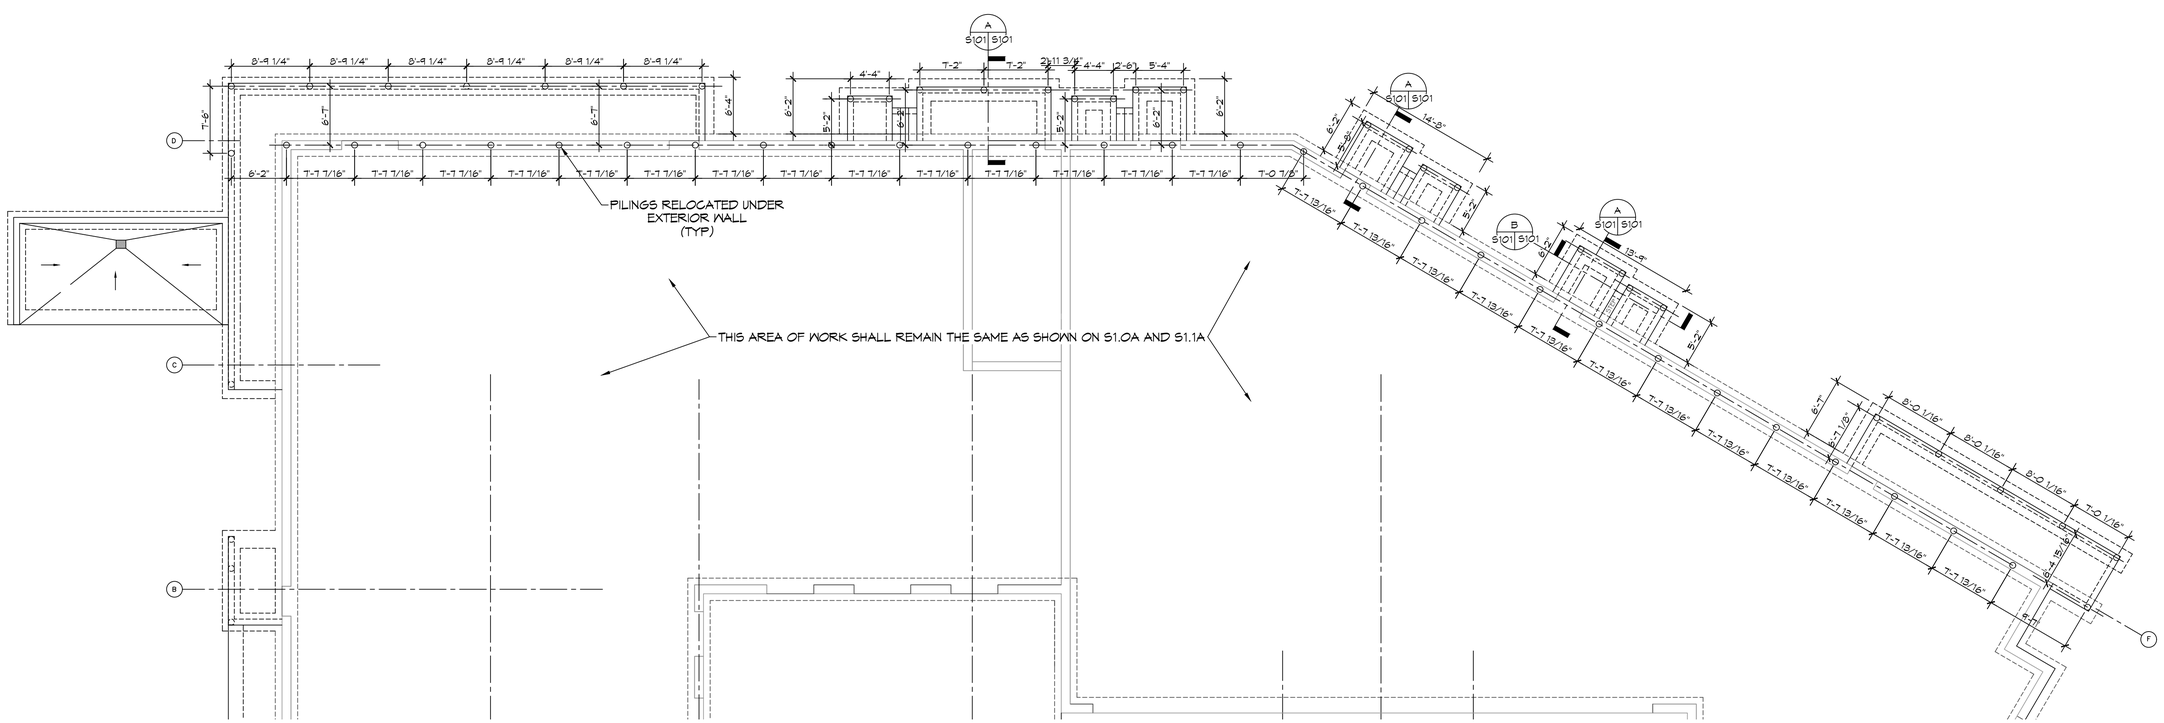

1 PARTIAL PILING PLAN
SCALE: 1/8" = 1'-0"

DAMMON ENGINEERING, INC.
LOUISIANA & MISSISSIPPI
www.dammonengineering.com
info@dammonengineering.com
PH: 985.649.5832
Chief Engineer: Brian Mistich, PE
554 Old Spanish Trail
Slidell, LA 70458

#	DESCRIPTION	DATE

REVISIONS

SEAL:

STATE OF LOUISIANA
BRIAN A. MISTICH
License No. 30187
PROFESSIONAL ENGINEER

BUILDING (A) SHELL

VILLAGE OF EDEN OAK

PARCEL 14-1
SLIDELL, LA 70458

JOB No:	2026	DATE:	01-20-2026
DRAWN BY:	CKD	CHECKED BY:	BAM

THE DRAWINGS, SPECIFICATIONS, AND OTHER DOCUMENTS PREPARED BY DAMMON ENGINEERING, INC. ARE THE PROPERTY OF DAMMON ENGINEERING, INC. AND SHALL REMAIN THE PROPERTY OF DAMMON ENGINEERING, INC. THE USE OF THESE DOCUMENTS ON ANY PROJECT OTHER THAN THE PROJECT FOR WHICH THEY WERE PREPARED IS PROHIBITED WITHOUT THE WRITTEN CONSENT OF DAMMON ENGINEERING, INC. ALL CONTRACTORS, SUBCONTRACTORS, SHOP DRAWING VENDORS, AND SUPPLIERS ARE REQUIRED TO VERIFY ALL DIMENSIONS, SHOP DRAWINGS, AND SUPPLIER DATA PRIOR TO PROCEEDING WITH THE WORK. ANY DISCREPANCIES FOUND BY DAMMON ENGINEERING, INC. TO BE CONTRARY TO OR INCONSISTENT WITH THE CONTRACT DOCUMENTS WILL BE REPORTED TO THE ARCHITECT FOR DETERMINATION. ANY WORK PERFORMED BY THE CONTRACTOR, SUBCONTRACTOR, SHOP DRAWING VENDOR, OR SUPPLIER PRIOR TO SUCH DETERMINATION IS AT THEIR OWN RISK.

SHEET TITLE:
PARTIAL PILING PLAN FOR REAR FOOTING AND STAIR LANDINGS ONLY.

DRAWING NUMBER:
S101

SHEET No: 1 of 1