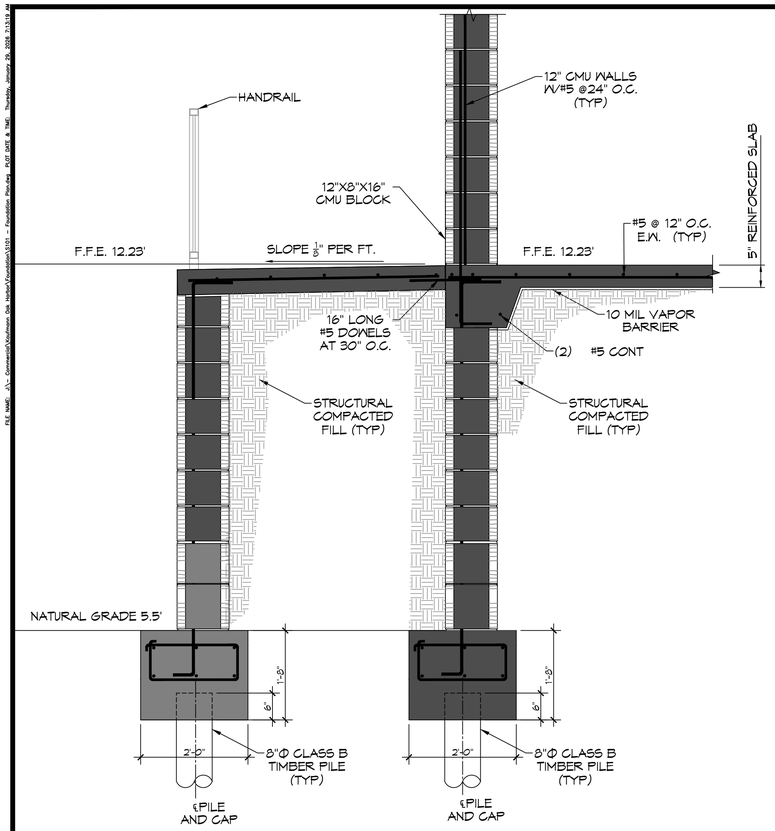


A S101 S101 SECTION
SCALE: 3/4"= 1'-0"

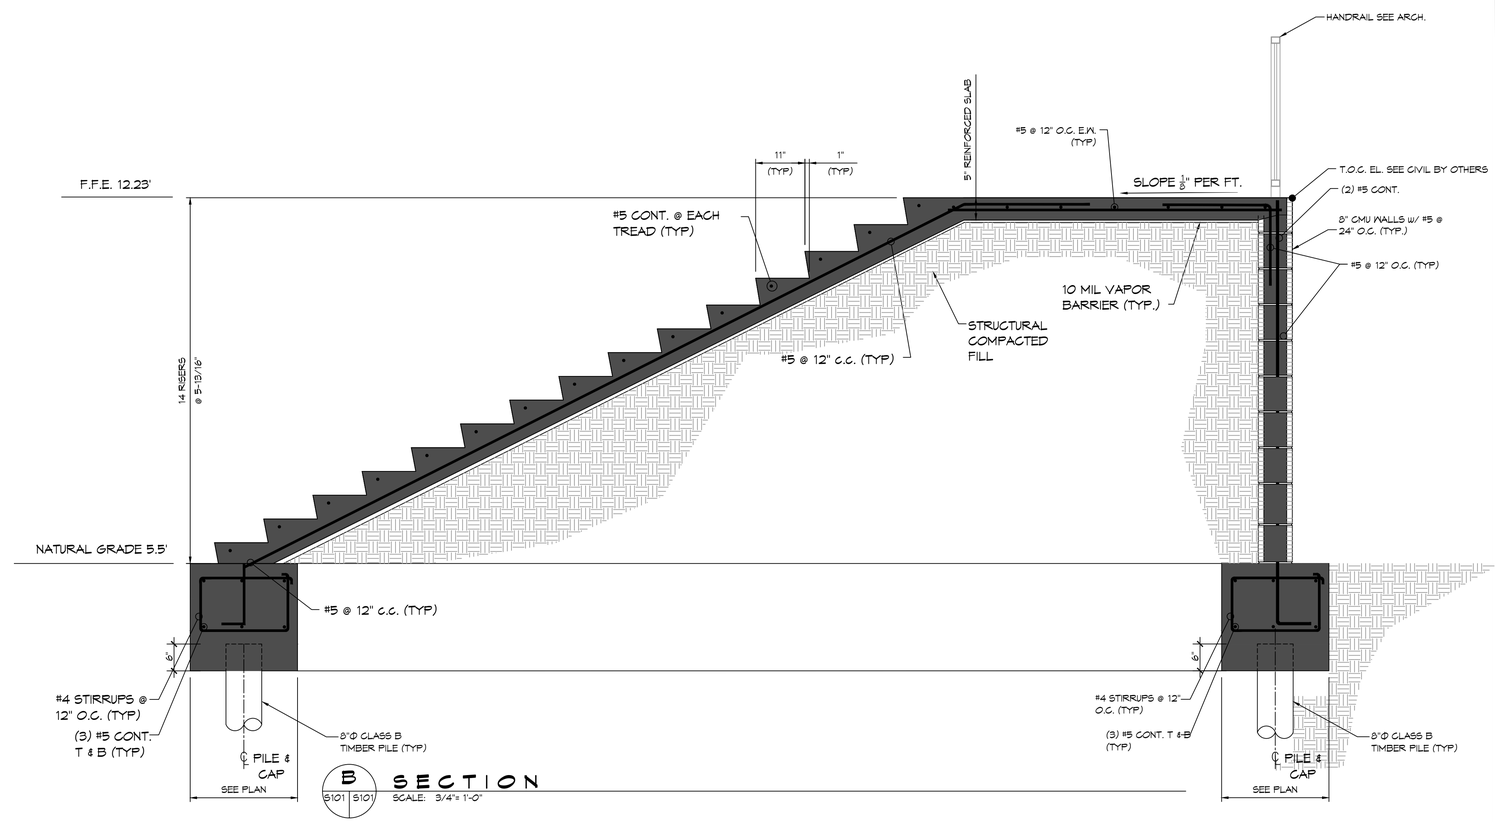


B S101 S101 SECTION
SCALE: 3/4"= 1'-0"

# THIS PARTIAL PILING PLAN REPLACES SHEET S1.0A & S1.1A REAR OF BLDG ONLY

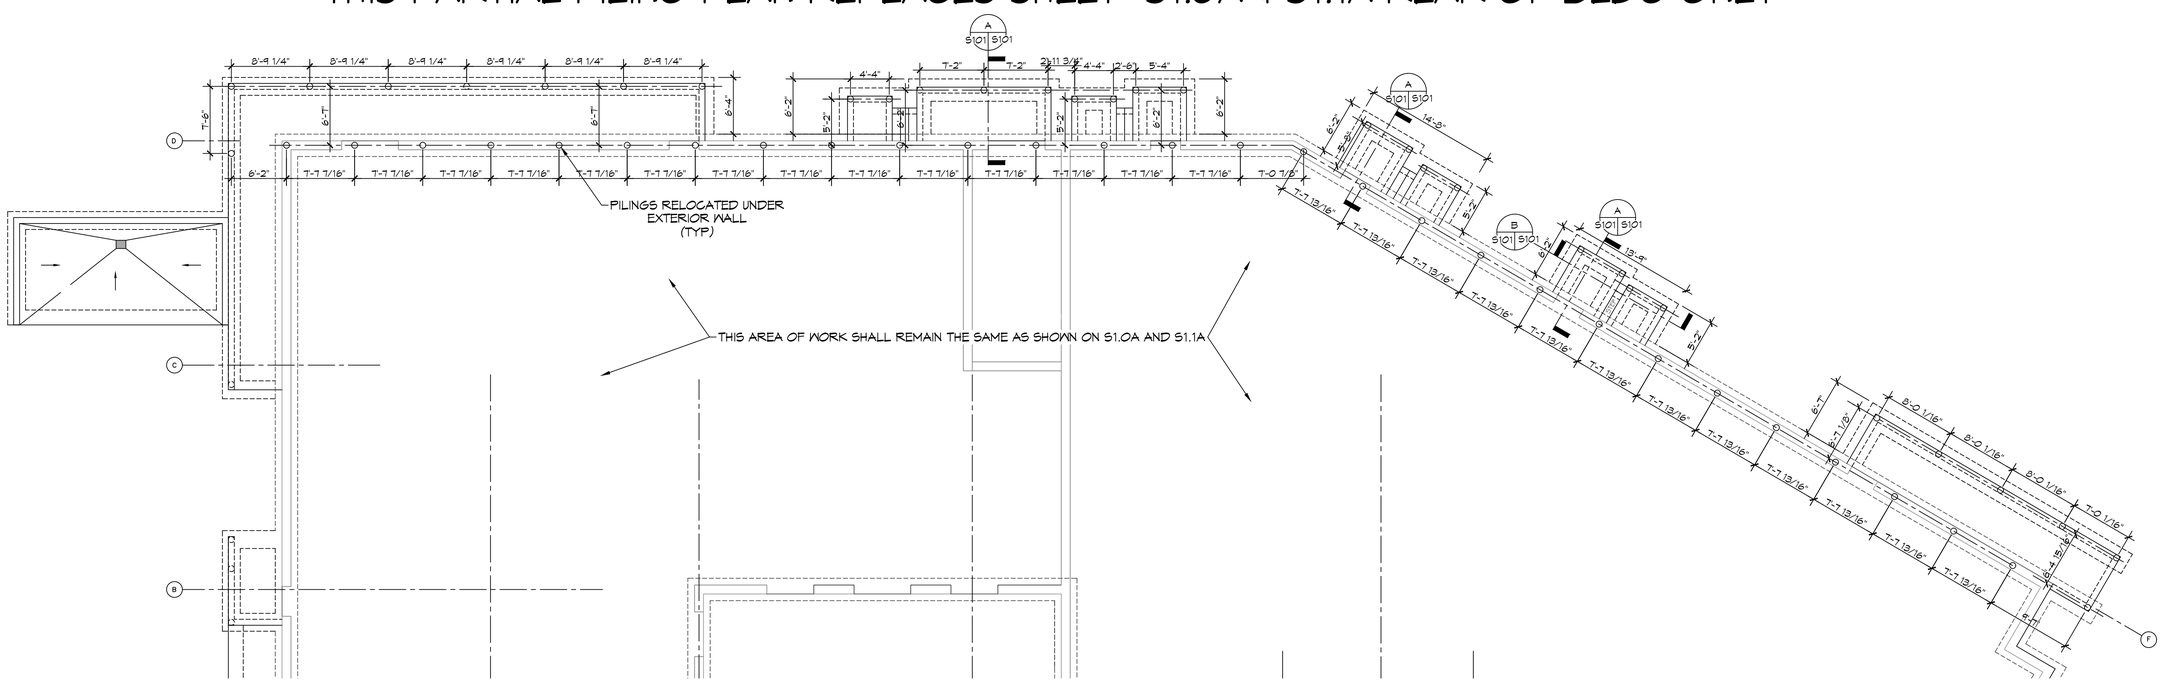


1 PARTIAL PILING PLAN
SCALE: 1/8" = 1'-0"


DAMMON ENGINEERING, INC.
LOUISIANA & MISSISSIPPI
www.dammonengineering.com
info@dammonengineering.com
PH: 985.649.5832
Chief Engineer: Brian Mistich, PE
554 Old Spanish Trail
Slidell, LA 70458


| # | DESCRIPTION | DATE |
|---|---|---|
| | | |

REVISIONS

SEAL:

STATE OF LOUISIANA
BRIAN A. MISTICH
License No. 30187
PROFESSIONAL ENGINEER

BUILDING (A) SHELL

VILLAGE OF EDEN OAK

PARCEL 14-1
SLIDELL, LA. 70458

JOB No: 2026 | DATE: 01-20-2026
DRAWN BY: CKD | CHECKED BY: BAM


THIS DRAWING AND SPECIFICATIONS, INDEX, AND ALL OTHER DOCUMENTS PREPARED BY DAMMON ENGINEERING, INC. ARE THE PROPERTY OF DAMMON ENGINEERING, AND AS SUCH REMAIN THE PROPERTY OF DAMMON ENGINEERING, AND AS SUCH REMAIN THE PROPERTY OF DAMMON ENGINEERING, AND SHALL BE RETURNED UPON REQUEST. THE REPRODUCTION, ALTERATION, OR REPUBLICATION OF THESE DOCUMENTS WITHOUT THE WRITTEN CONSENT OF DAMMON ENGINEERING, INC. IS PROHIBITED. ANY REUSE OF THESE DRAWINGS OR SPECIFICATIONS FOR PURPOSES OTHER THAN THE ORIGINAL INTENT WITHOUT WRITTEN CONSENT OF DAMMON ENGINEERING, INC. IS PROHIBITED.


SHEET TITLE:
PARTIAL PILING PLAN FOR REAR FOOTING AND STAIR LANDINGS ONLY.

DRAWING NUMBER:
S101

SHEET No: 1 of 1