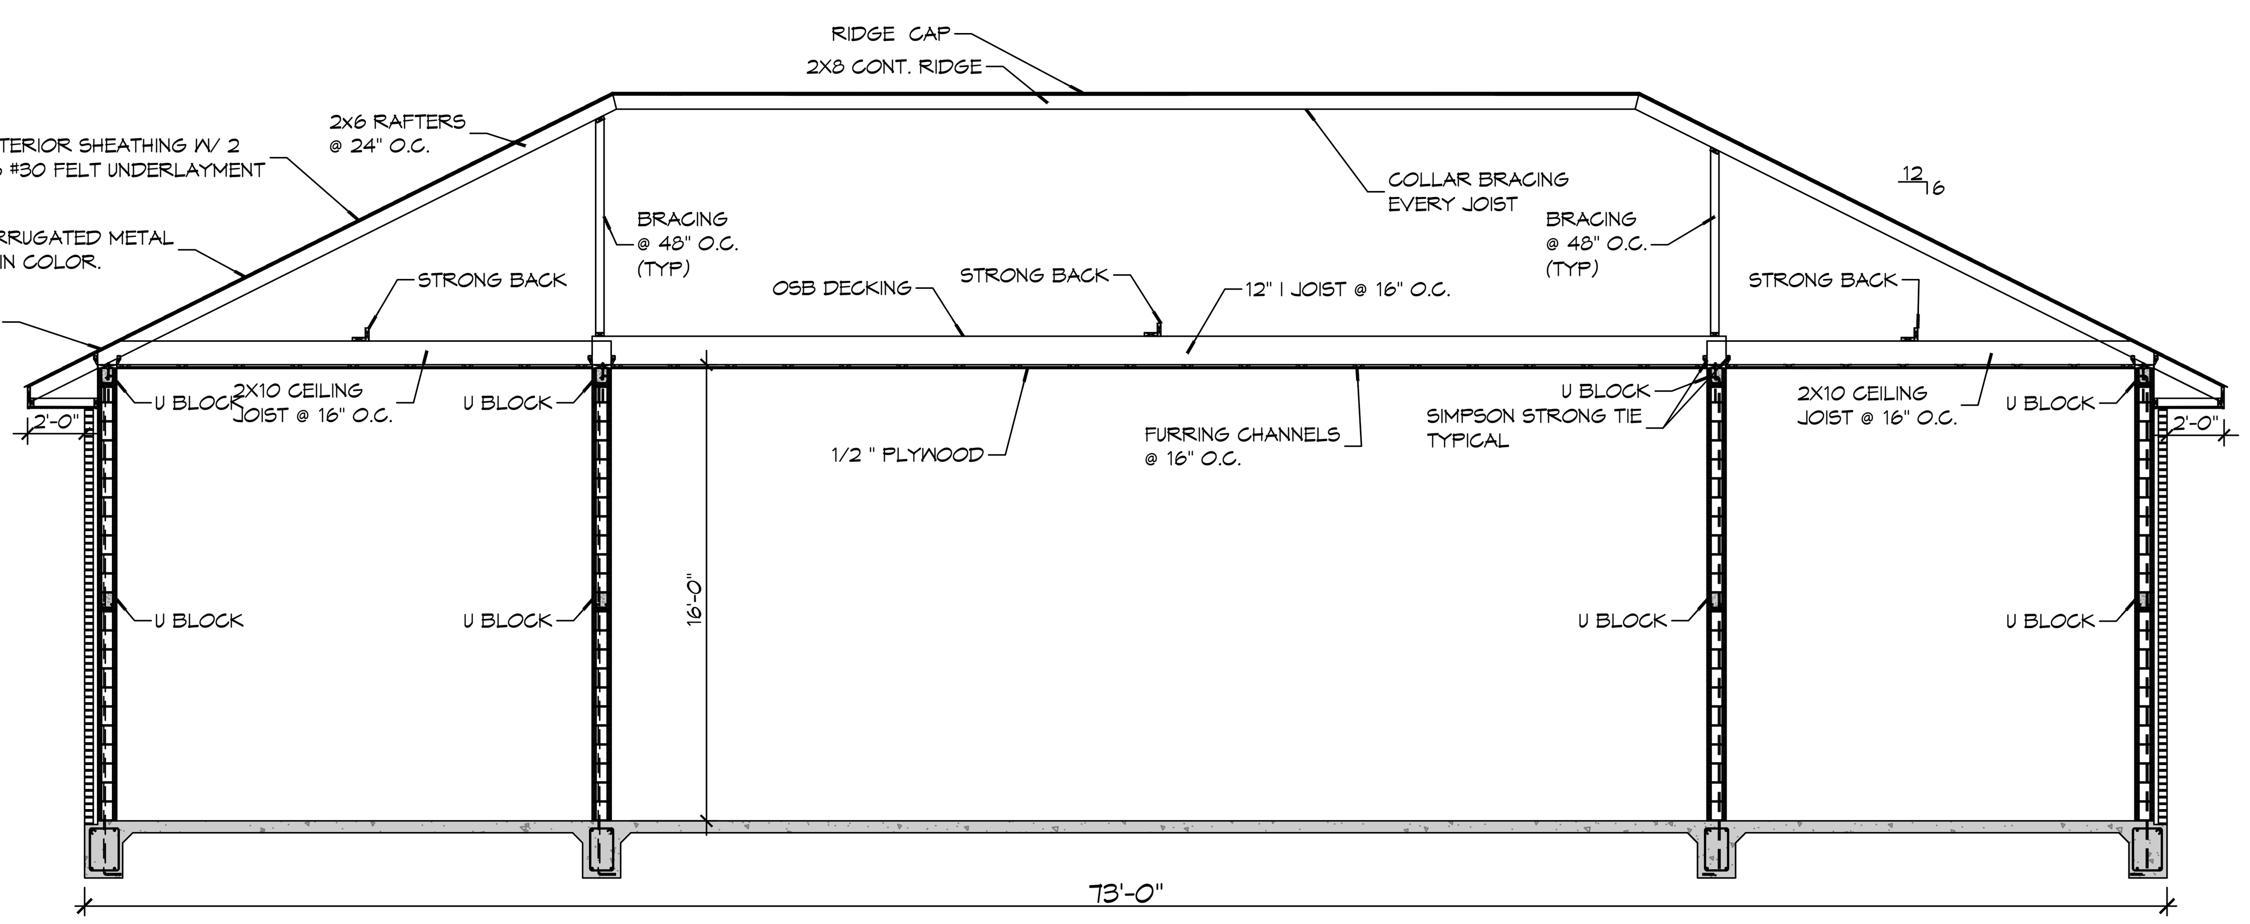

J
A101 S103

SECTION
SCALE: 3/16" = 1'-0"
BUILDING SECTION

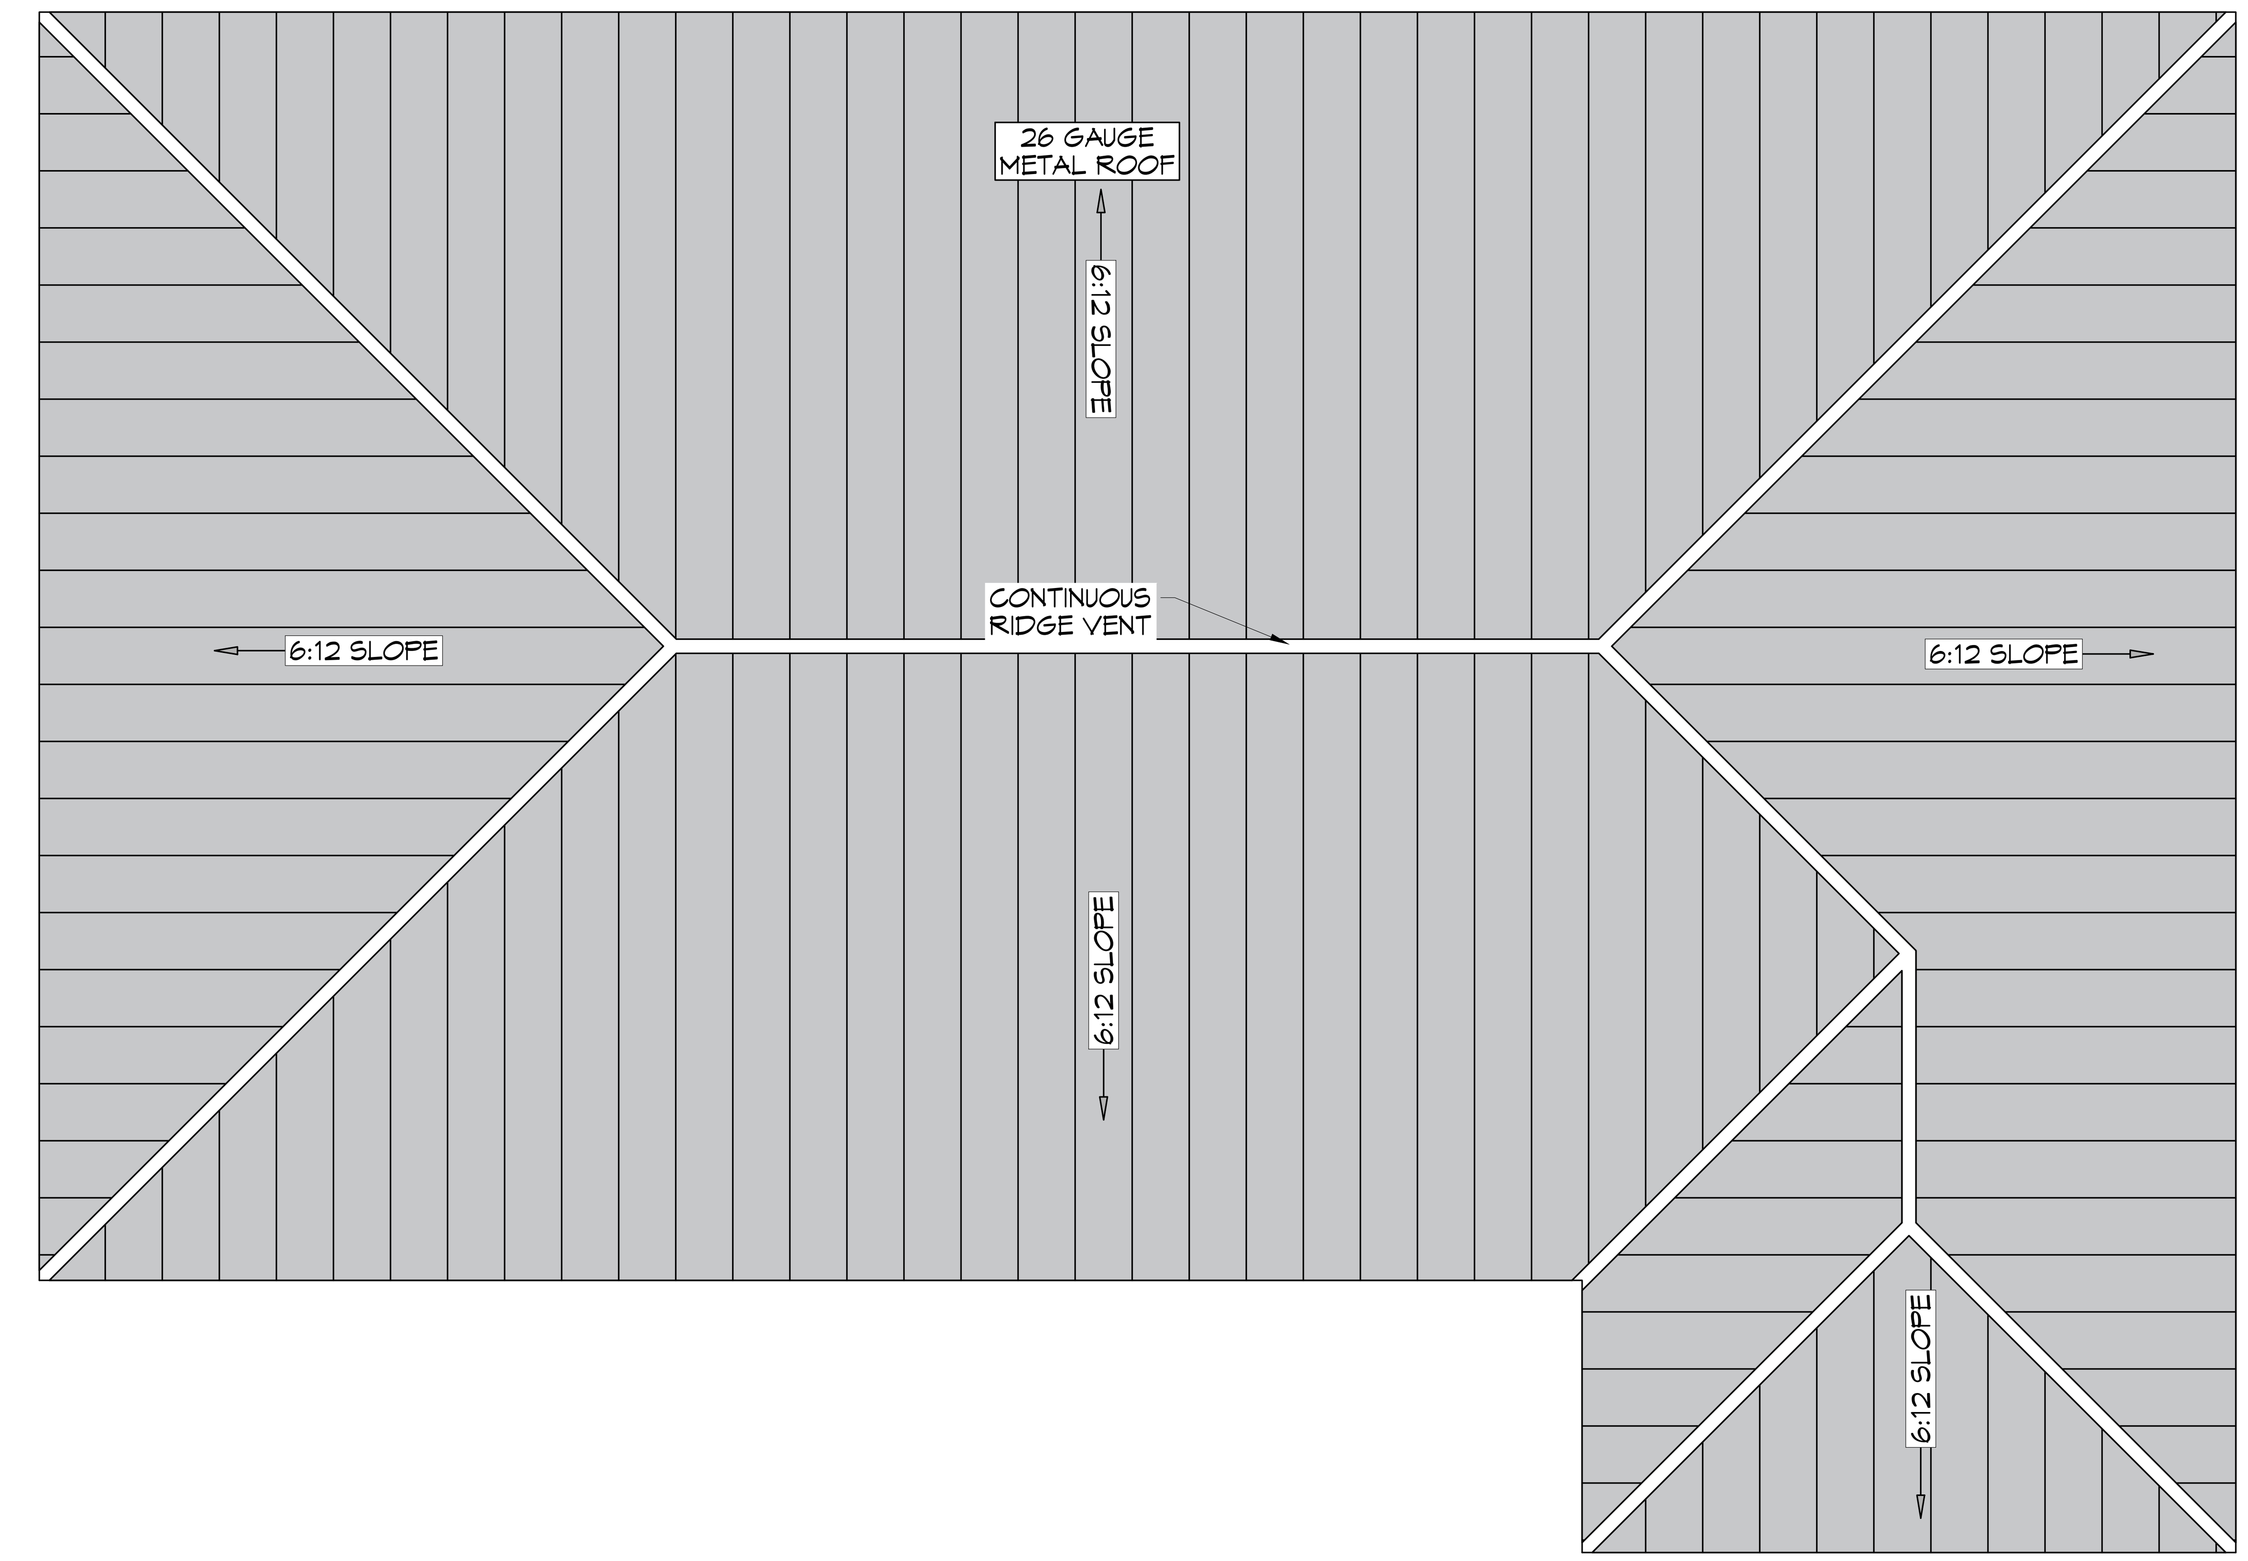

5 ROOF PLAN
SCALE: 3/16" = 1'-0"
ROOF PLAN

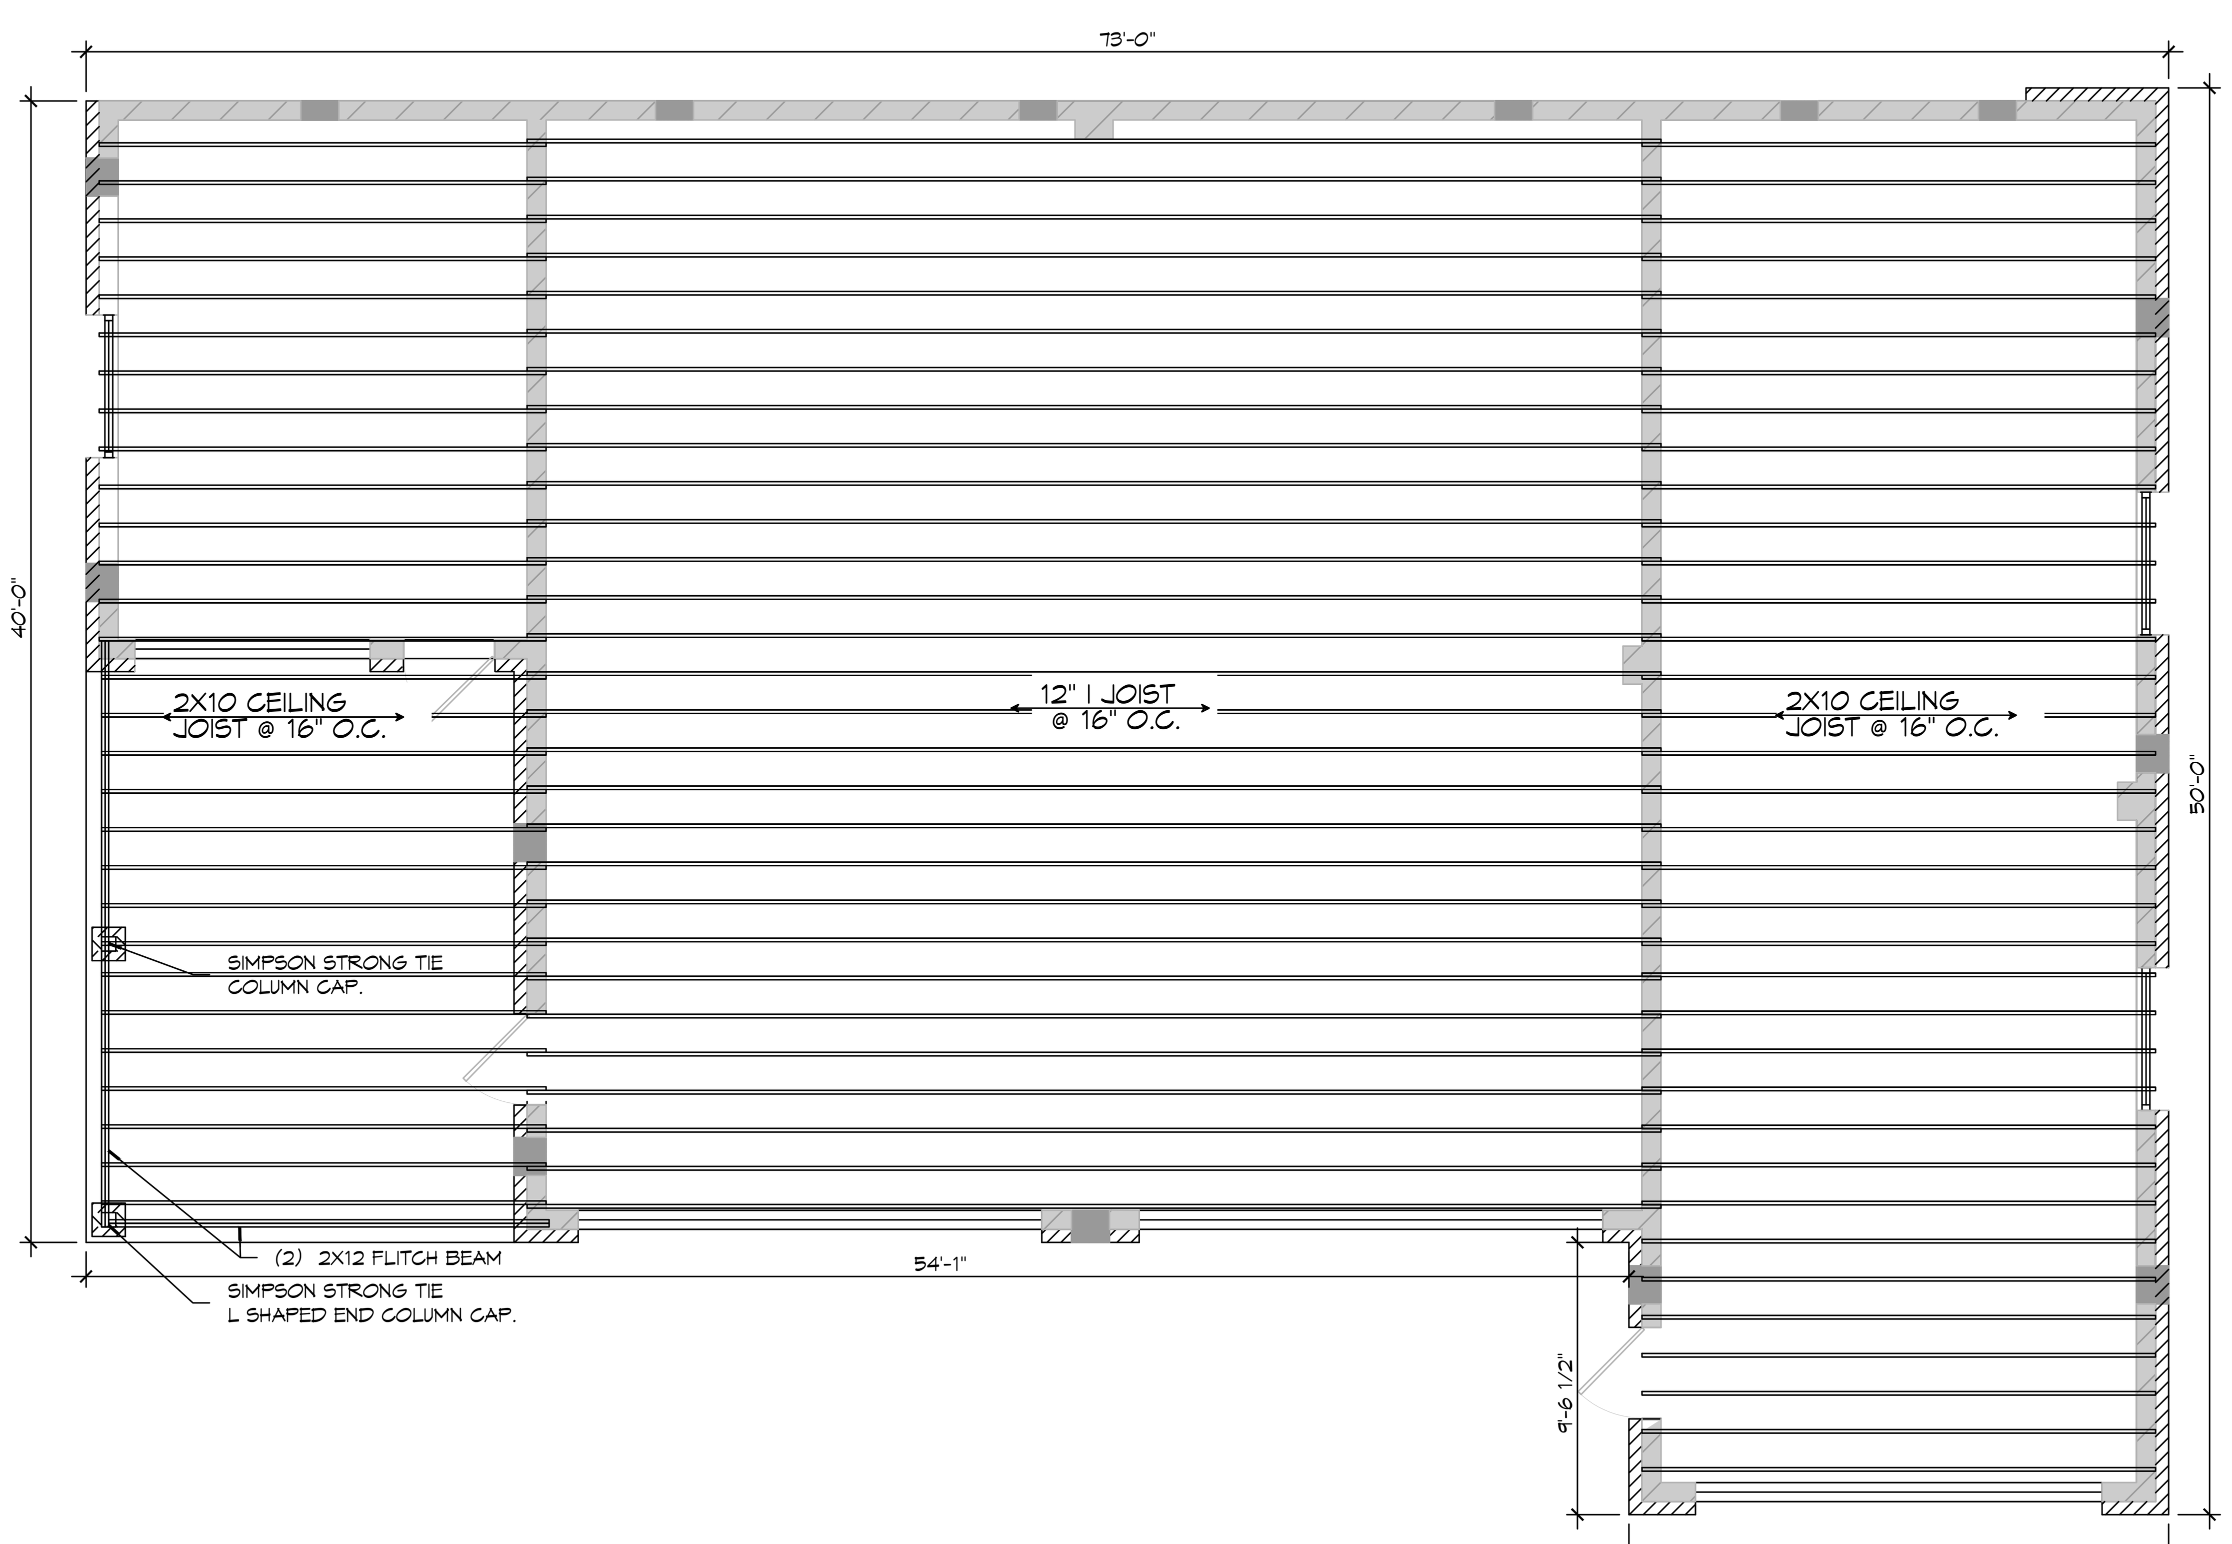

4 CEILING JOIST FRAMING LAYOUT
SCALE: 3/16" = 1'-0"
CEILING JOIST

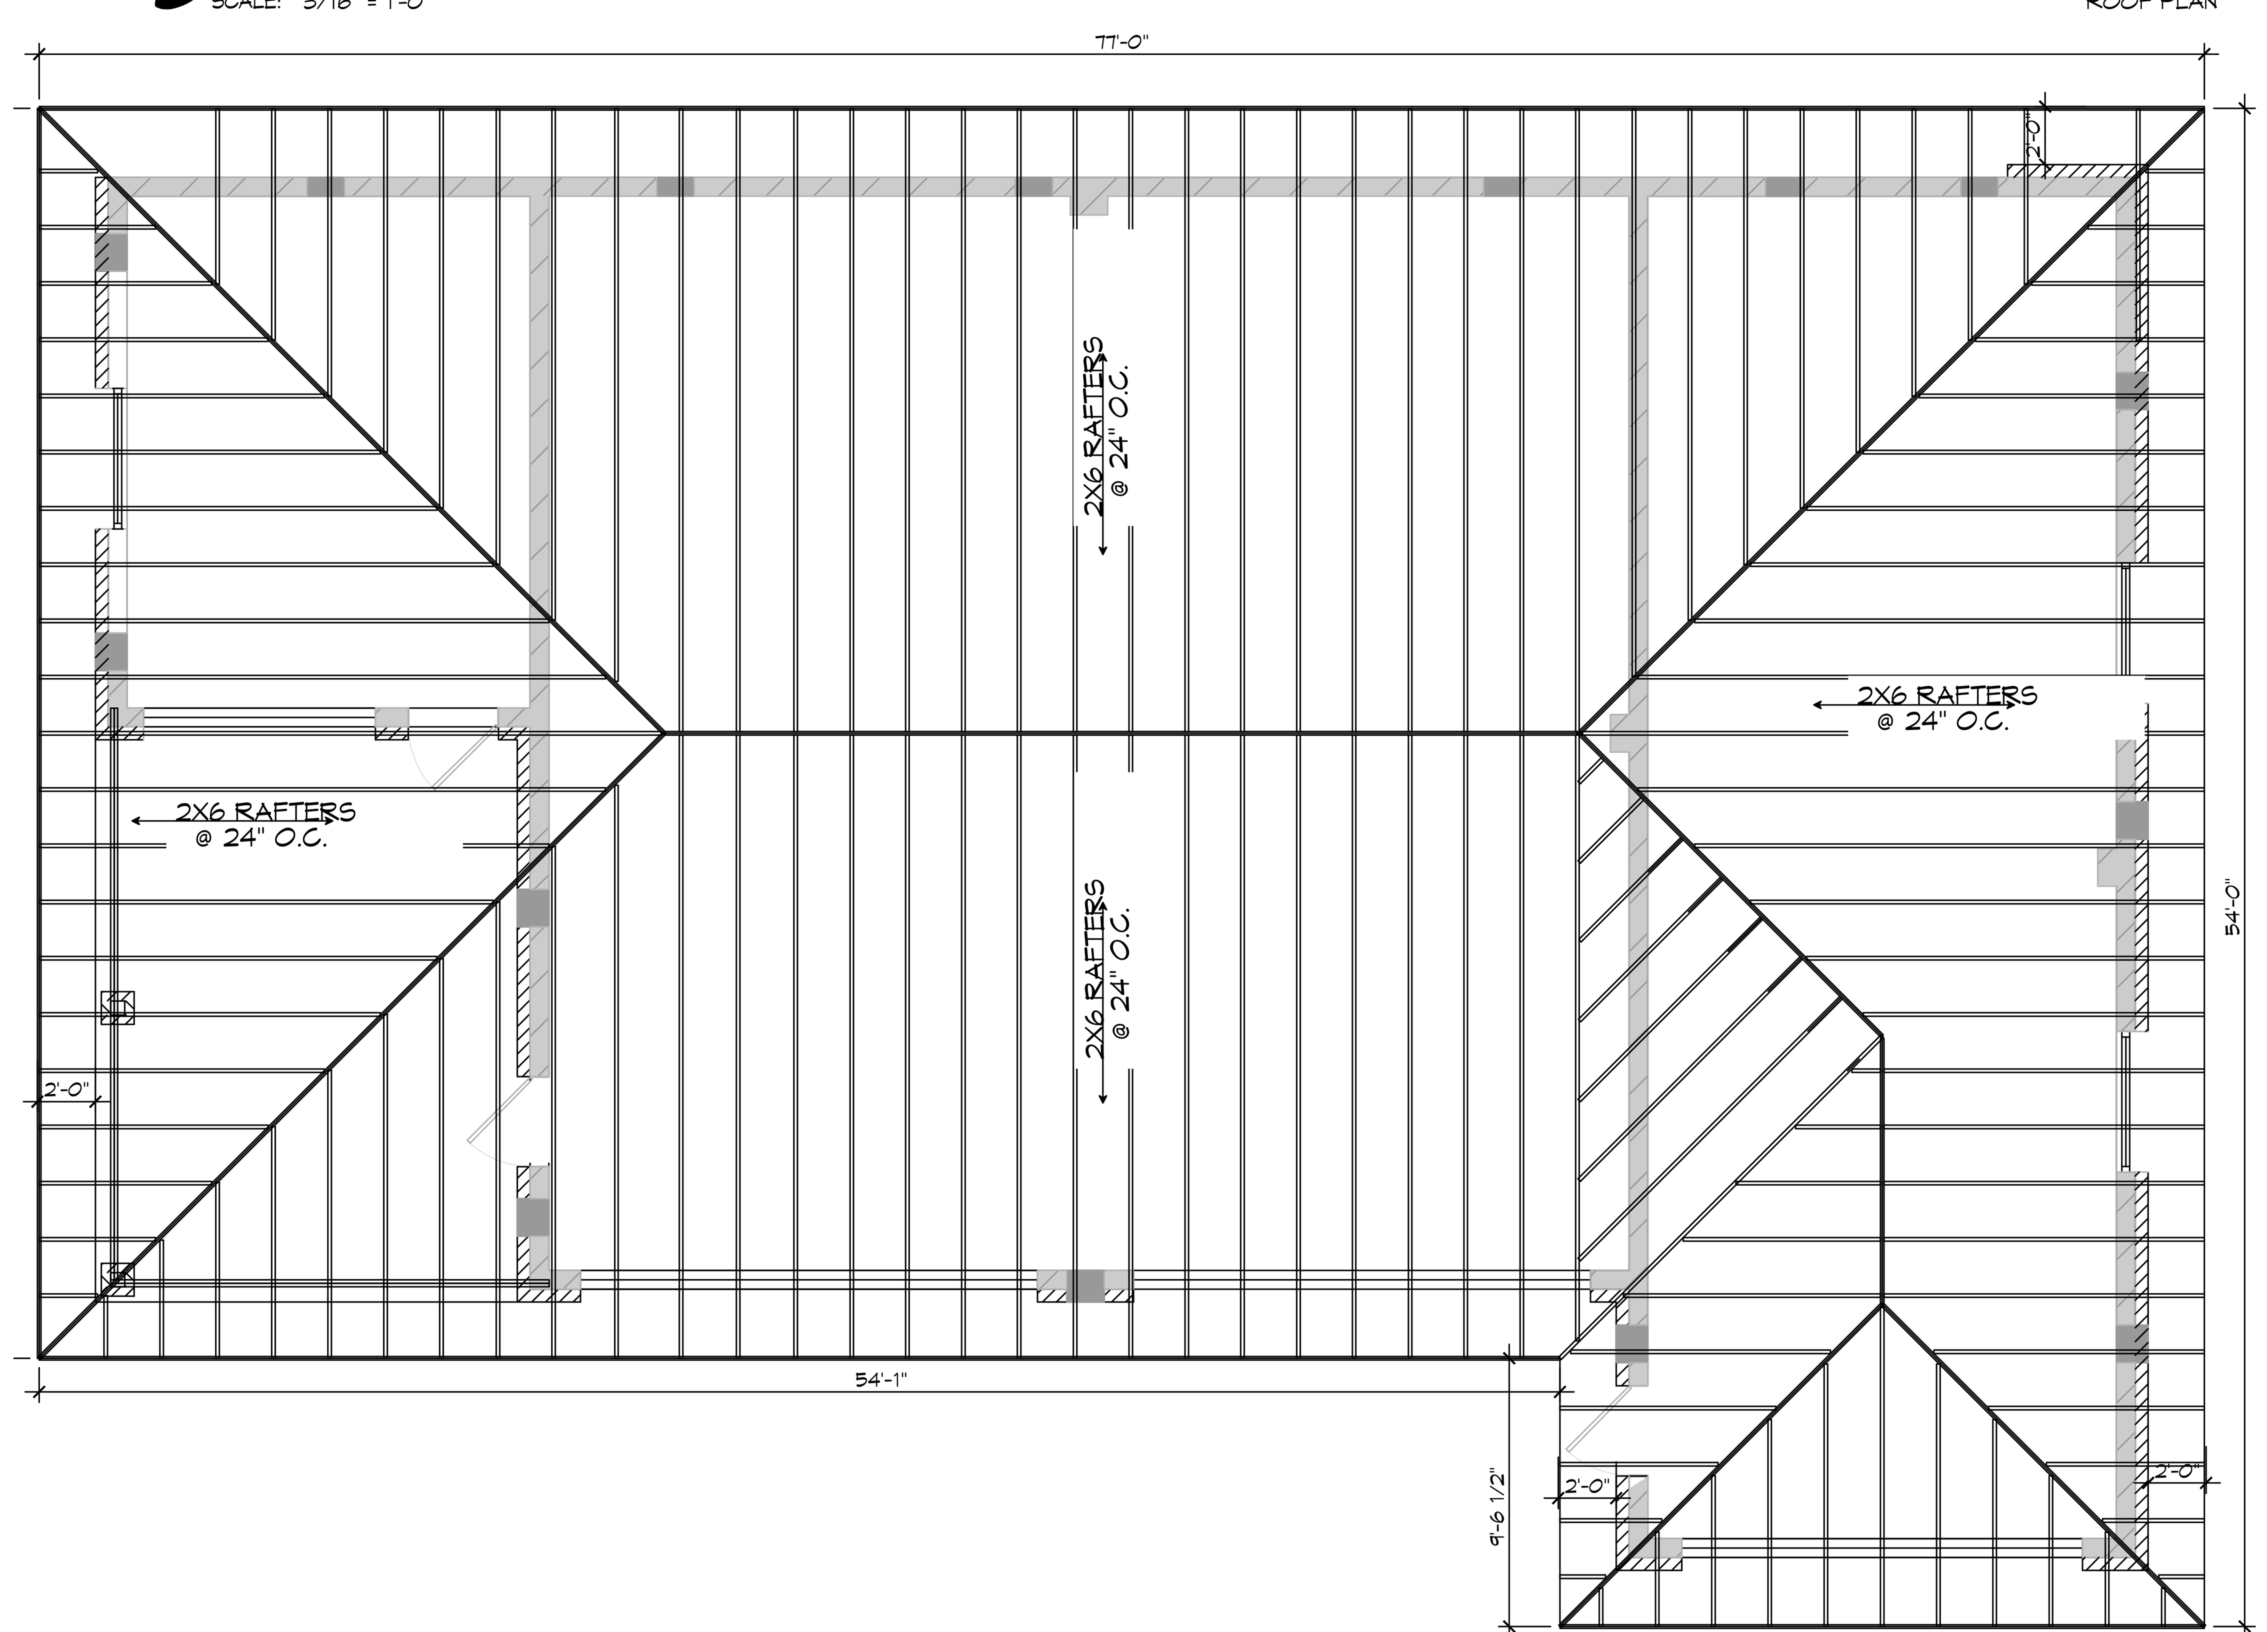

6 ROOF RAFTER FRAMING LAYOUT
SCALE: 3/16" = 1'-0"
ROOF RAFTER

DAMMON ENGINEERING, INC.
LOUISIANA & MISSISSIPPI
Chief Engineer: Brian Mistich, PE
554 Old Spanish Trail
Slidell, LA 70458
www.dammonengineering.com
info@dammonengineering.com
PH: 985.649.5832

#	DESCRIPTION	DATE

REVISIONS

SEAL:

GARAGE PLAN
BORCHERT GARAGE PLAN
2143 BAYOU LANE
SLIDELL, LA, 70458

JOB No: | DATE: 11-18-2024
DRAWN BY: CKD | CHECKED BY: CKD

The above drawings and specifications, designs and arrangements represented thereby are and shall remain the property of Dammon Engineering, and no part thereof shall be copied, disclosed to others, or used in connection with any work or project other than the specific project for which the have been prepared and developed without written consent of Dammon Engineering. Visual contact with these drawings or specifications shall constitute conclusive evidence of acceptance of these restrictions.

SHEET TITLE:
BLDG SECTION, ROOF PLAN, CEILING JOIST AND ROOF FRAMING PLAN

DRAWING NUMBER:
S103

SHEET No: 4 of 8