FILE NAME: J:\- Foundations or Structural Only\Bobby Harrison\Current Drawings\C101 - Site Plan.dwg DLOT DATE & TIME: Wednesday, March 11, 2026 4:03:26 PM

ZONING
RESIDENTIAL DISTRICT
FLOOD ZONE
FLOOD ZONE: AE B.F.E.=9.0' F.F.E.=15.3'

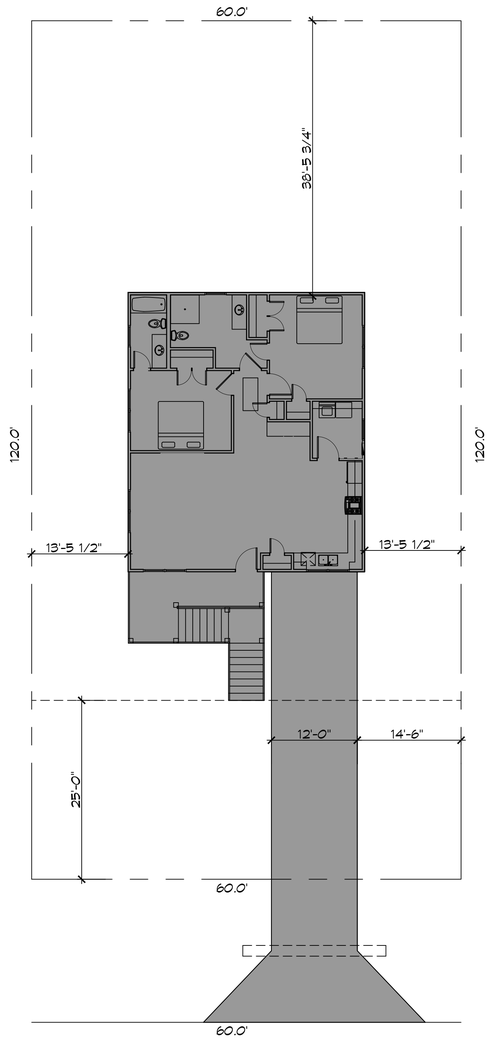

N

1 PROPOSED SITE PLAN
SCALE: 1" = 10'-0"

DAMMON ENGINEERING, INC.
LOUISIANA & MISSISSIPPI
Chief Engineer: Brian Mistich, PE
5540 Gloria Trail
Slidell, LA 70458
www.dammonengineering.com
info@dammonengineering.com
PH: 985.649.5832

REVISIONS

#	DESCRIPTION	DATE

SEAL:

NEW HOUSE PLAN

BOBBY HARRISON

3030 CAREY DRIVE
SLIDELL, LOUISIANA
70458

DATE:	02-24-2026
CHECKED BY:	BAM
JOB No:	
DRAWN BY:	LJP

All dimensions, designs, arrangements and plans indicated or represented by this drawing are the property of Dammon Engineering, and may not be reproduced or used for any purpose other than that for which the work was prepared and delivered without written consent of Dammon Engineering. Visual contact with this drawing shall constitute conclusive evidence of acceptance of these restrictions.

SHEET TITLE:
PROPSED SITE PLAN

DRAWING NUMBER:
C101

SHEET No: 1 of 12