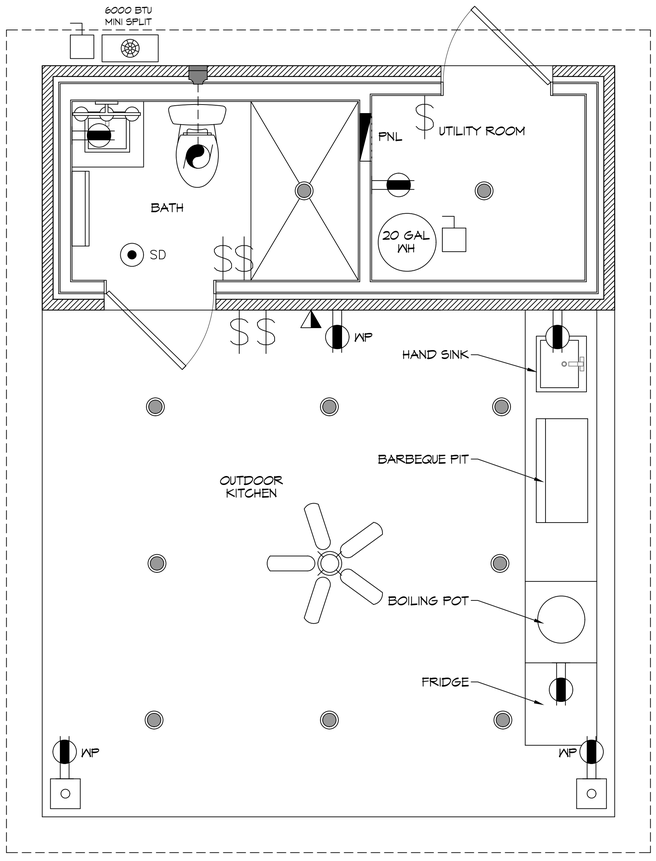

11 ELECTRICAL PLAN
SCALE: 1/2" = 1'-0"

GENERAL POWER NOTES

1. ALL SMOKE DETECTORS TO BE ELECTRIC POWERED WITH BATTERY BACKUP AND WIRED TO SET ALL ALARMS OFF IF ONE IS TRIPPED.
2. ALL EXTERIOR, KITCHEN, AND BATH OUTLETS TO BE GROUND FAULT CIRCUIT INTERRUPT EQUIPPED AND ON A SEPARATE CIRCUIT.
3. ELECTRICAL DISCONNECTS ARE TO BE AT A/C UNIT, CONDENSING UNIT, AND WATER HEATER.
4. HEAT VENT LIGHTS ARE TO BE ON A SEPARATE CIRCUIT.
5. OUTLETS, INCLUDING PHONE AND CABLE, MAY BE ADDED OR CHANGED UPON OWNERS REQUEST.
6. ELECTRICAL CONTRACTOR TO VERIFY EQUIPMENT TYPE AND SIZE.
7. ELECTRICAL SERVICE TO BE A 24 CIRCUIT 125 AMP MAIN LOCATED IN THE STORAGE.
8. ALL KITCHEN OUTLETS ARE TO BE GFI EXCEPT APPLIANCE OUTLETS NOT EASILY ACCESSIBLE.

LIGHTING LEGEND

- RECESSED FIXTURE
- BATHROOM FIXTURE
- EXHAUST FAN
- CEILING FAN W/ LIGHT FIXTURE
- SD — SMOKE DETECTOR
- $ — ONE WAY SWITCH

POWER LEGEND

- DUPLEX RECEPTACLE
- GFI DUPLEX RECEPTACLE
- WP — WEATHER-PROOF GFI DUPLEX RECEPTACLE
- DISCONNECT

DAMMON ENGINEERING, INC.
LOUISIANA & MISSISSIPPI
www.dammonengineering.com
info@dammonengineering.com
PH: 985.649.5832
Chief Engineer: Brian Mistich, PE
554 Old Spanish Trail
Slidell, LA 70458

#	DESCRIPTION	DATE
	REVISIONS	

SEAL:

STATE OF LOUISIANA
BRIAN A. MISTICH
License No. 30187
PROFESSIONAL ENGINEER

NEW POOL HOUSE
ELI ST. JULIEN
57636 MINEGRA ROAD
SLIDELL, LA 70460

JOB No:	
DATE:	03-06-2025
DRAWN BY:	SCW
CHECKED BY:	BAM

SHEET TITLE:
ELECTRICAL PLAN

DRAWING NUMBER:
E101

SHEET No: 5 of 5