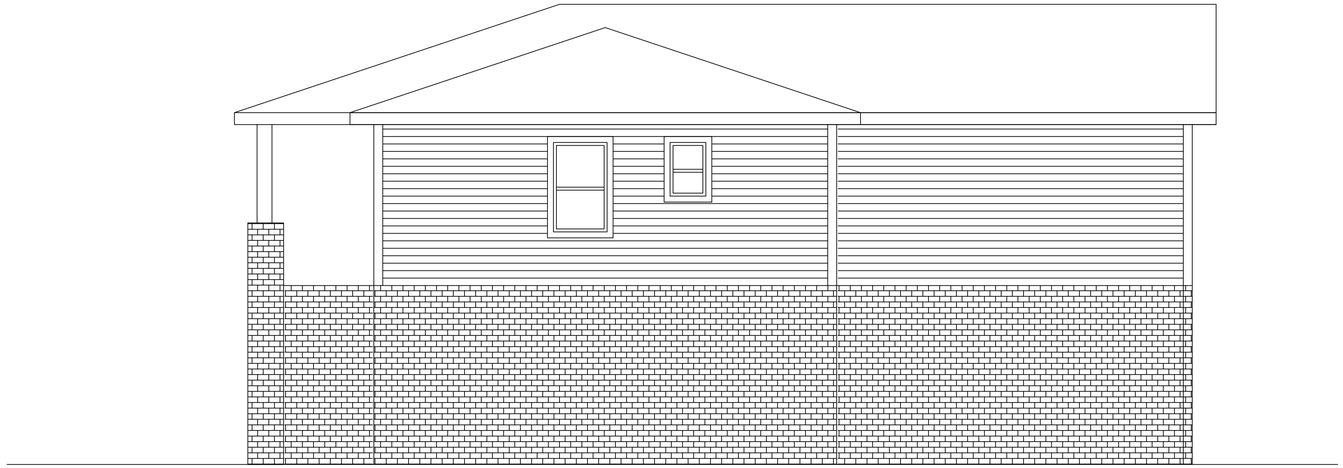

12 RIGHT ELEVATION PLAN
SCALE: 1/4" = 1'-0"

13 LEFT ELEVATION PLAN
SCALE: 1/4" = 1'-0"

DAMMON ENGINEERING, INC.
LOUISIANA & MISSISSIPPI
www.dammonengineering.com
info@dammonengineering.com
PH: 985.649.5832
Chief Engineer: Brian Mistich, PE
554 Highway 70 East
Slidell, LA 70458

#	DESCRIPTION	DATE

REVISIONS

SEAL:

UPDATED HOUSE PLAN

JAMIE GOMEZ

2108 10TH STREET
SLIDELL, LOUISIANA 70458

JOB No:	
DATE:	07-08-2025
DRAWN BY:	CKD
CHECKED BY:	BAM

THE INFORMATION, DESIGNS, DRAWINGS, SPECIFICATIONS AND REPORTS ARE THE PROPERTY OF DAMMON ENGINEERING, INC. AND AS SUCH, DAMMON ENGINEERING, INC. RETAINS THE RIGHT OF OWNERSHIP AND PROPERTY THEREIN. THE INFORMATION AND DESIGNS MAY NOT BE USED FOR ANY PURPOSE NOT SPECIFICALLY AGREED TO IN WRITING BY DAMMON ENGINEERING, INC. THE INFORMATION AND DESIGNS WERE PREPARED FOR THE PROJECT SPECIFIED HEREIN AND ARE NOT TO BE USED ON OTHER PROJECTS. NO WRITTEN INFORMATION HAS BEEN PREPARED OR DESIGNED WITHOUT AN ORIGINAL SIGNATURE OF A LICENSED PROFESSIONAL ENGINEER OF DAMMON ENGINEERING, INC.

SHEET TITLE:
ELEVATION PLAN

DRAWING NUMBER:
A103

SHEET No: 9 of 4