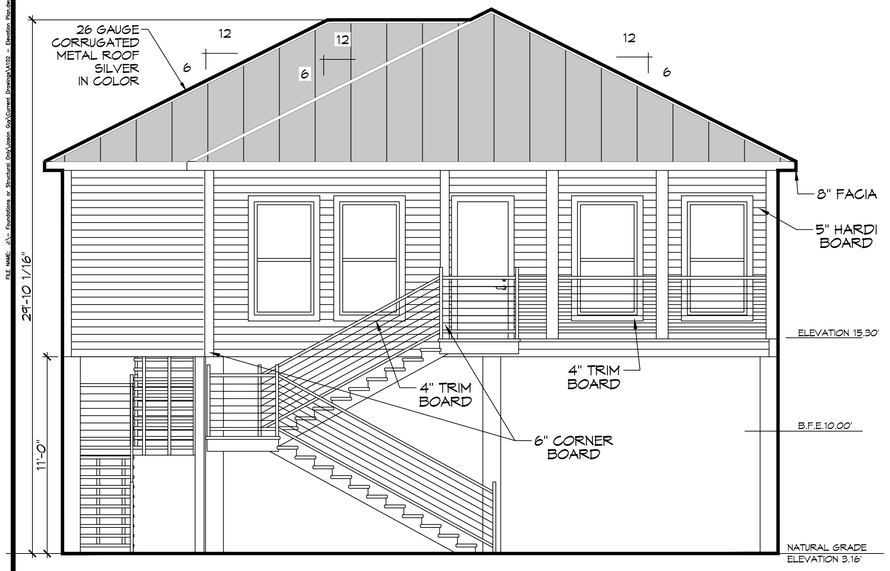

10 FRONT ELEVATION PLAN
SCALE: 1/4" = 1'-0"

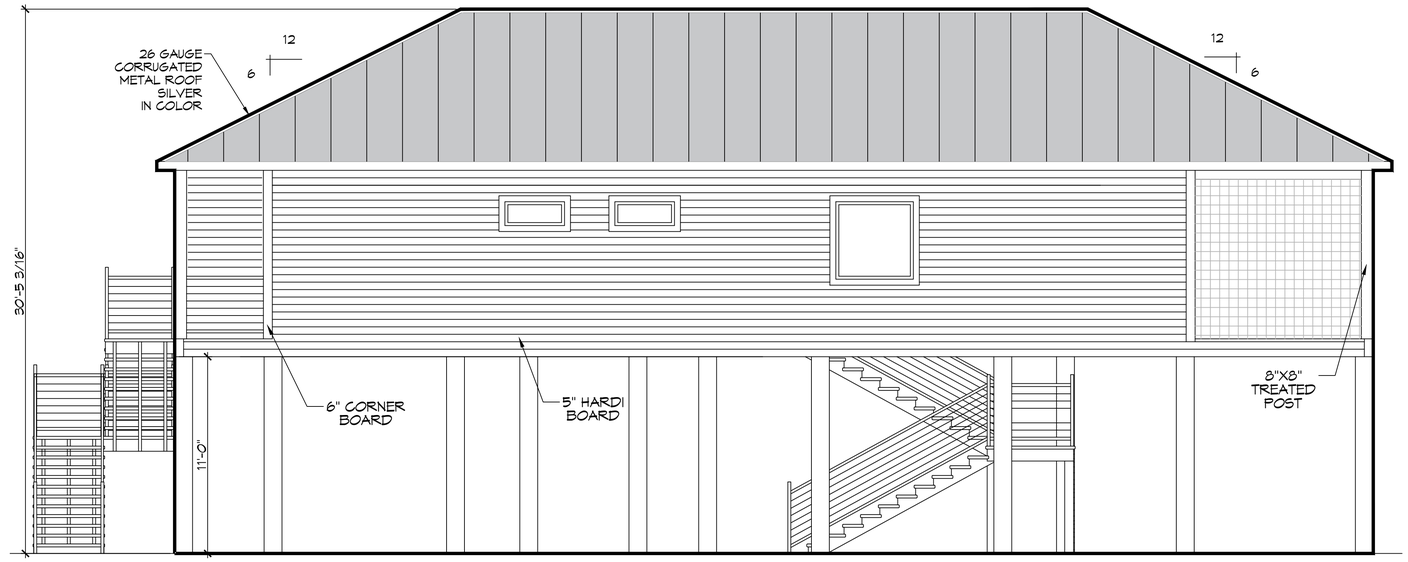

12 RIGHT ELEVATION PLAN
SCALE: 1/4" = 1'-0"

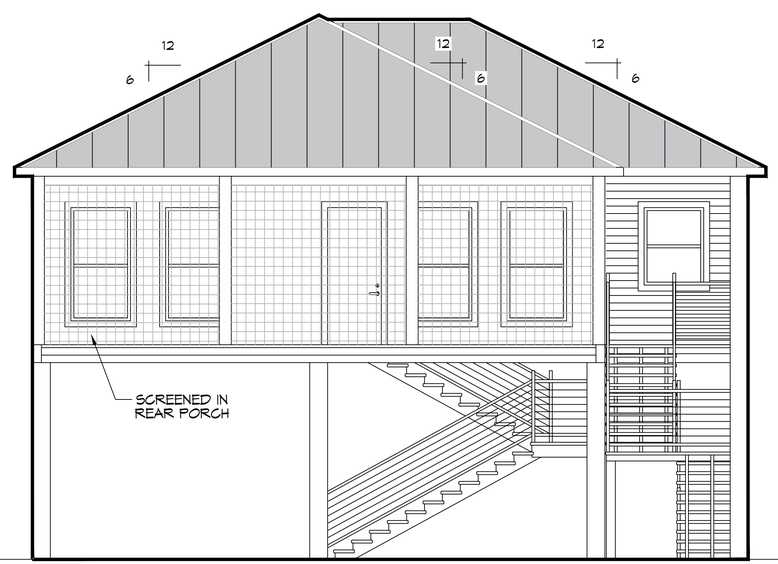

11 REAR ELEVATION PLAN
SCALE: 1/4" = 1'-0"

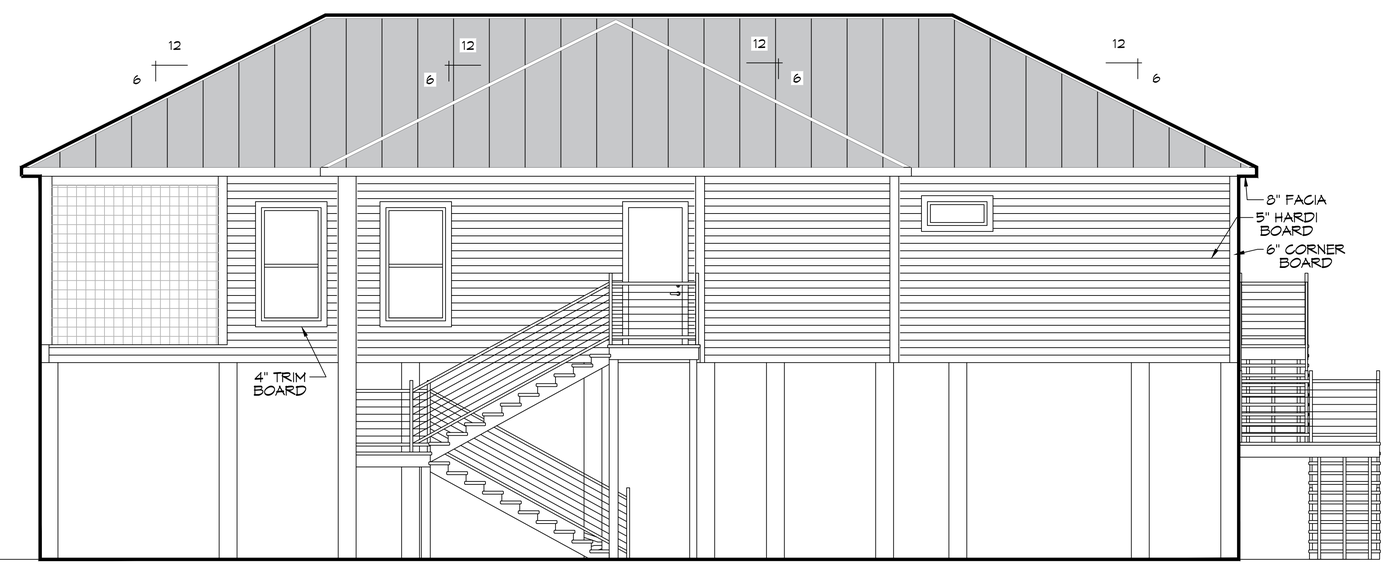

13 LEFT ELEVATION PLAN
SCALE: 1/4" = 1'-0"

DAMMON ENGINEERING, INC.
LOUISIANA & MISSISSIPPI
www.dammonengineering.com
info@dammonengineering.com
PH: 985.649.5832
Chief Engineer: Brian Mistich, PE
5544 Highway 190 East
Slidell, LA 70458

REVISIONS

#	DESCRIPTION	DATE

SEAL:
STATE OF LOUISIANA
BRIAN A. MISTICH
License No. 30187
PROFESSIONAL ENGINEER

NEW HOUSE PLAN
JASON GUY
LOT 228
MONGA DRIVE, LAZY RIVER ESTATES,
COVINGTON, LOUISIANA 70433

JOB No:	
DATE:	06-30-2025
DRAWN BY:	CKD
CHECKED BY:	BAM

These plans remain the property of Dammon Engineering, Inc. and are not to be reproduced, changed or copied in any form or manner whatsoever, nor are they to be assigned to any third party, without first obtaining the written permission and consent of Dammon Engineering, Inc. In the event of unauthorized reuse of these plans by a third party, the third party shall be liable for all losses and damages arising from such reuse. In addition, the third party shall indemnify and hold Dammon Engineering, Inc. harmless for any losses and damages arising from any reuse of these plans by the third party.

SHEET TITLE:
ELEVATION PLAN

DRAWING NUMBER:
A102

SHEET No: 9 of 12