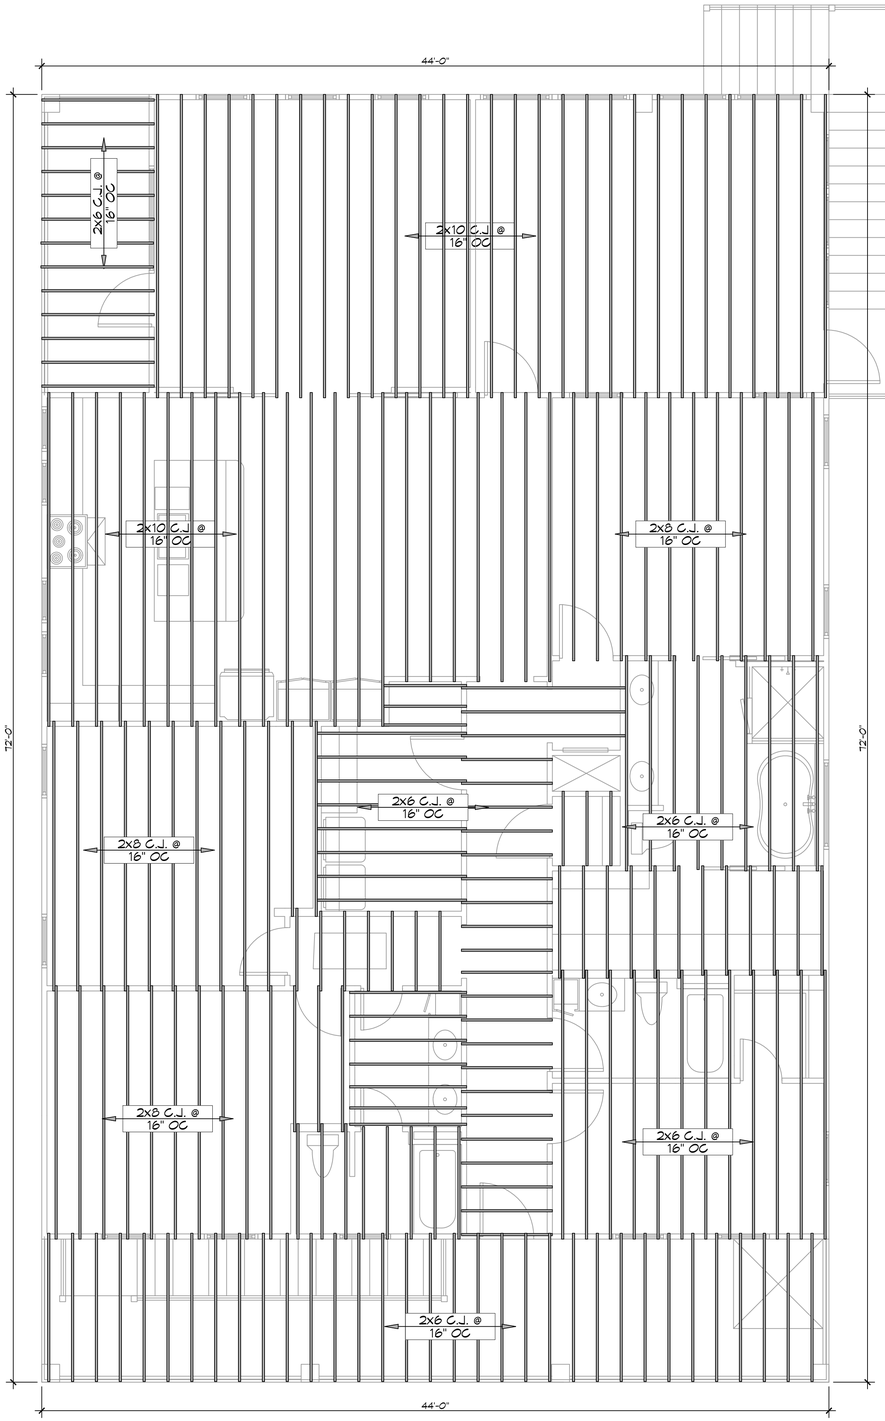

3 CEILING JOIST PLAN
SCALE: 3/8"= 1'-0"

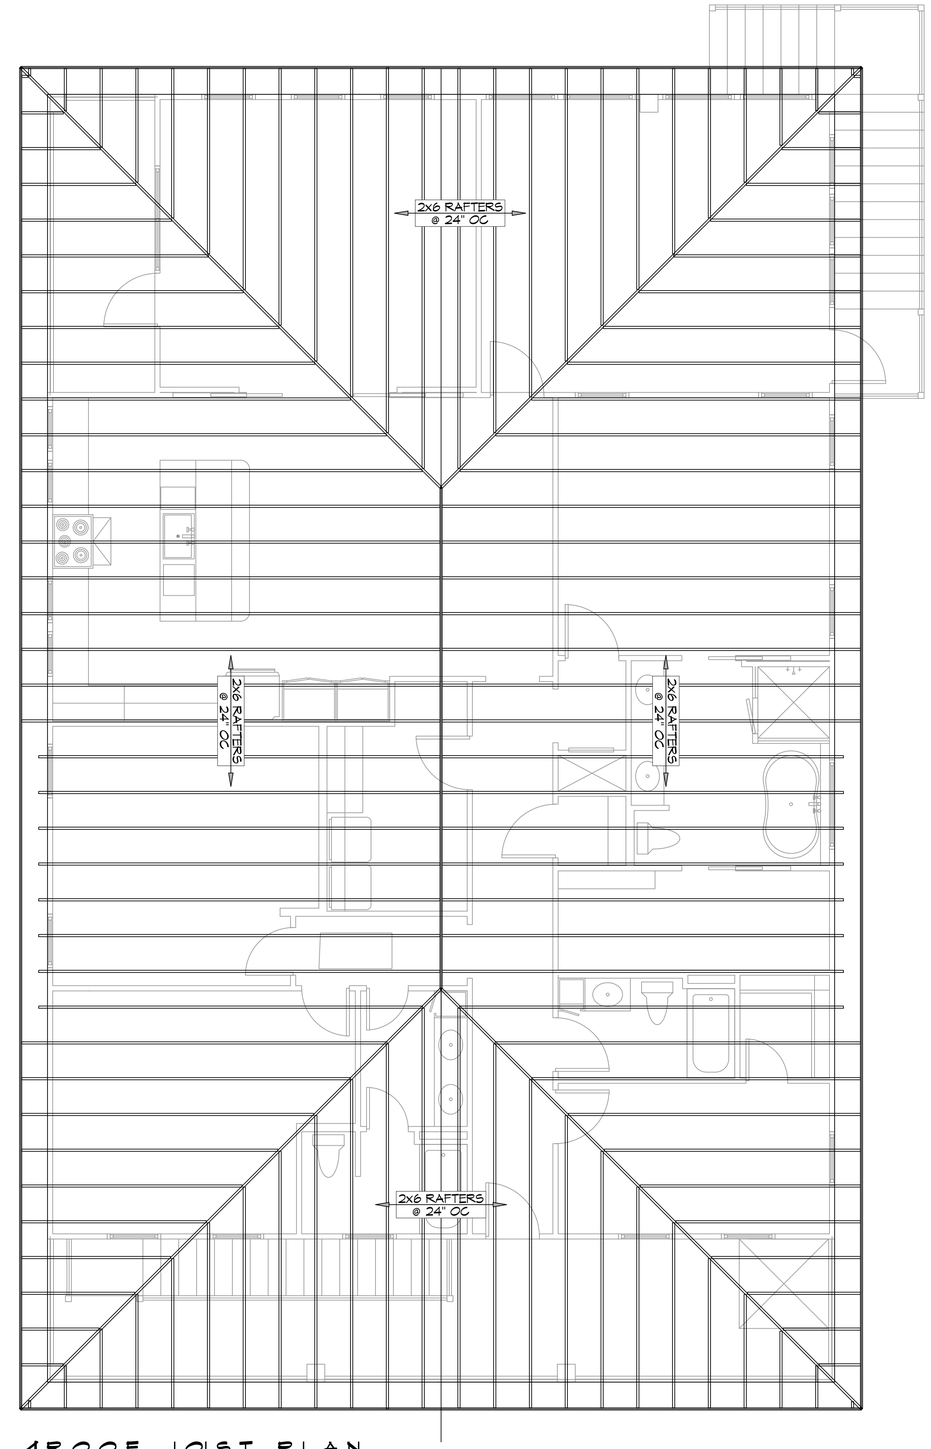

4 ROOF JOIST PLAN
SCALE: 3/8"= 1'-0"

DAMMON ENGINEERING, INC.
LOUISIANA & MISSISSIPPI
www.dammonengineering.com
info@dammonengineering.com
PH: 985.649.5832
Chief Engineer: Brian Mistich, PE
5544 Highway 70 Suite 7
Slidell, LA 70458

#	DESCRIPTION	DATE

REVISIONS

SEAL:
STATE OF LOUISIANA
BRIAN A. MISTICH
License No. 30187
PROFESSIONAL ENGINEER

STRUCTURAL PLANS

ANTHONY & AMELIE PIZZA

34355 BAYOU LIBERTY ROAD
SLIDELL, LA 70460

JOB No:	2023
DATE:	07-24-2025
DRAWN BY:	CCD
CHECKED BY:	BAM

THIS DOCUMENT, THE PROPERTY OF DAMMON ENGINEERING, INC., IS TO BE RETURNED UPON REQUEST. THE DESIGNS AND INFORMATION HEREON ARE THE PROPERTY OF DAMMON ENGINEERING, INC. AND SHALL NOT BE REPRODUCED OR TRANSFERRED TO OTHERS WITHOUT PRIOR WRITTEN CONSENT. ALL DRAWINGS, SPECIFICATIONS, REPORTS, AND DATA PRODUCED BY THE ENGINEER FOR THIS PROJECT ARE AND SHALL REMAIN THE PROPERTY OF THE ENGINEER AND THE REPRODUCTION OF ANY SUCH MATERIALS WITHOUT THE WRITTEN CONSENT OF THE ENGINEER IS PROHIBITED.

SHEET TITLE:
CEILING JOIST AND ROOF FRAMING PLAN

DRAWING NUMBER:
S103

SHEET No: 3 of 4

FILE NAME: J:\-Foundations or Structural Only\Pizza\Current Drawings\S103 - Ceiling Joist Plan.dwg PLOT DATE & TIME: Wednesday, July 30, 2025 8:27:47 AM