LEGEND

AIR SUPPLY GRILLE (24X24)	CEILING MOUNTED EXIT LIGHT
RETURN AIR GRILLE	VANITY LIGHT
AIR SUPPLY GRILLE (12X12)	ATTIC LIGHT WITH SWITCH
EMERGENCY LIGHT	2X2 FLUORESCENT
EXHAUST FAN	2X4 FLUORESCENT
EXTERIOR LIGHT	2X2 DROP CEILING
5/8 " GYPSUM BOARD	60" INDUSTRIAL CEILING FAN
ATTIC ACCESS — STENCIL ON WALL	
RECESSED LIGHT	

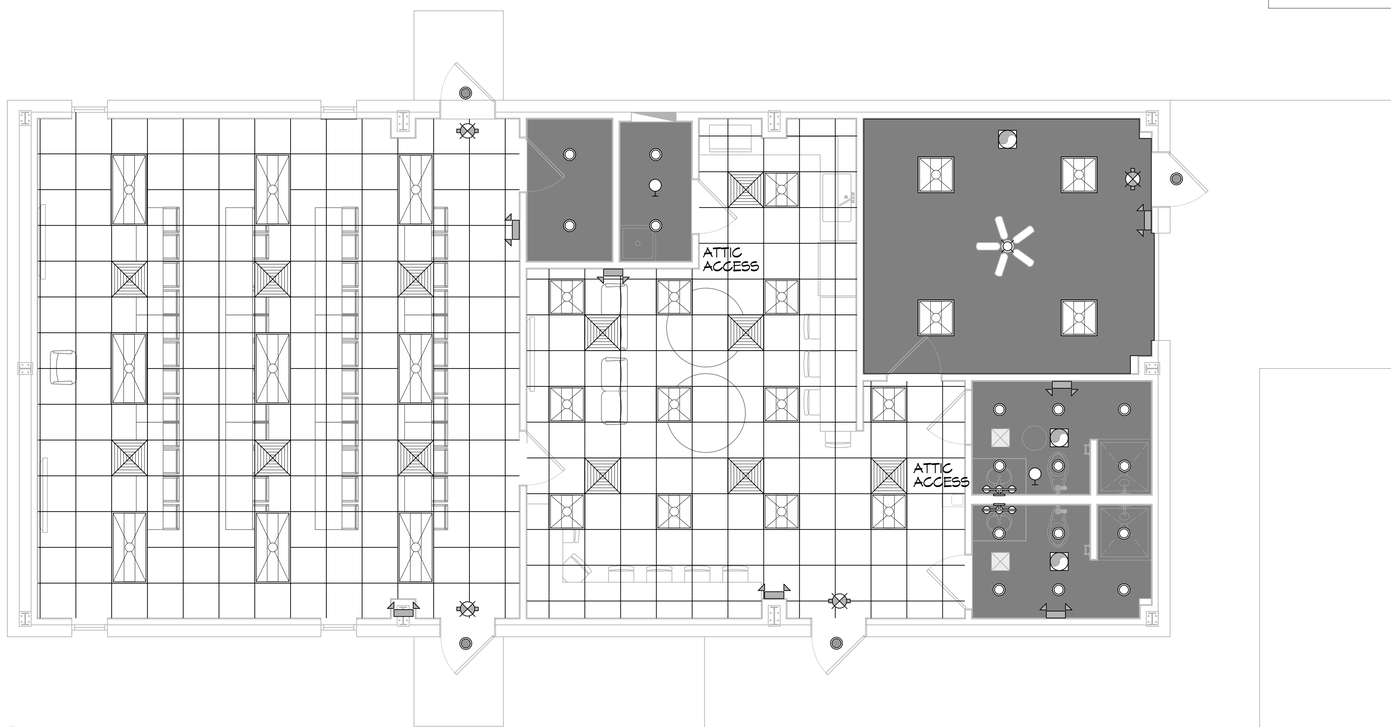

22 REFLECTED CEILING PLAN
SCALE: 1/4"= 1'-0"

DAMMON ENGINEERING, INC.
LOUISIANA & MISSISSIPPI
www.dammonengineering.com
info@dammonengineering.com
PH: 985.649.5832
Chief Engineer: Brian Mistich, PE
5544 Sports Trail
Slidell, LA 70458

REVISIONS

#	DESCRIPTION	DATE

SEAL:

STATE OF LOUISIANA
BRIAN A. MISTICH
License No. 30187
PROFESSIONAL ENGINEER

NEW TRAINING FACILITY
ST. TAMMANY FIRE PROTECTION DISTRICT NO. 1
34780 S RANGE ROAD
SLIDELL, LA 70460

JOB No:	2507	DATE:	02-10-2025
DRAWN BY:	CAD	CHECKED BY:	JMS

The drawings, specifications and other documents, including electronic media, prepared by Dammon Engineering, Inc. are instruments of service in respect of the project for which they have been prepared and developed and shall remain the property of Dammon Engineering, Inc. Dammon Engineering, Inc. retains all common law, statutory and other reserved rights, including the copyright thereto. Reproduction of these documents, in whole or in part, without written consent of Dammon Engineering, Inc. is prohibited.

SHEET TITLE:
REFLECTED CEILING PLAN

DRAWING NUMBER:
A104

SHEET No: 11 of 15

FILE NAME: J:\+ Government\2507 - Second Training Facility\Drawings\Current Drawings\A104 - RCP.dwg PLOT DATE & TIME: Monday, February 10, 2025 8:34:50 AM