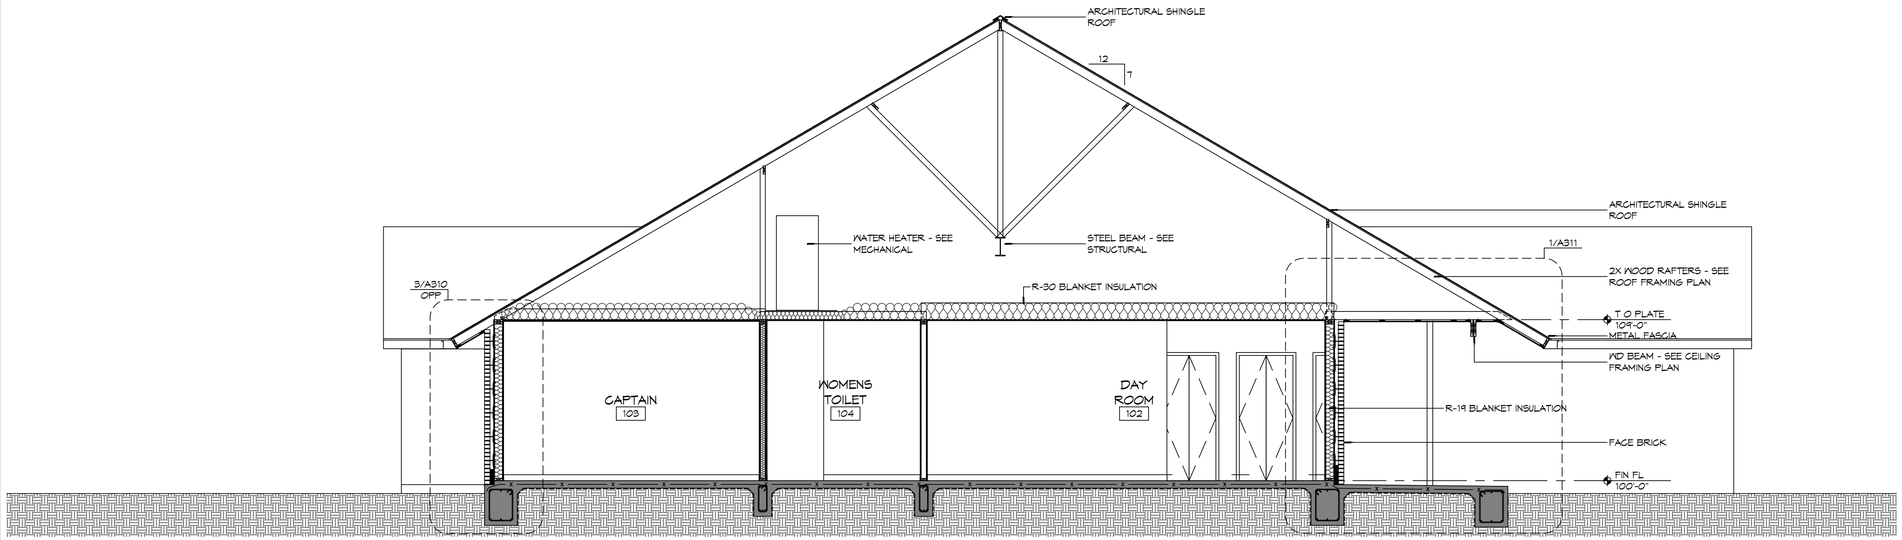

2 BUILDING SECTION
SCALE: 1/4" = 1'-0"

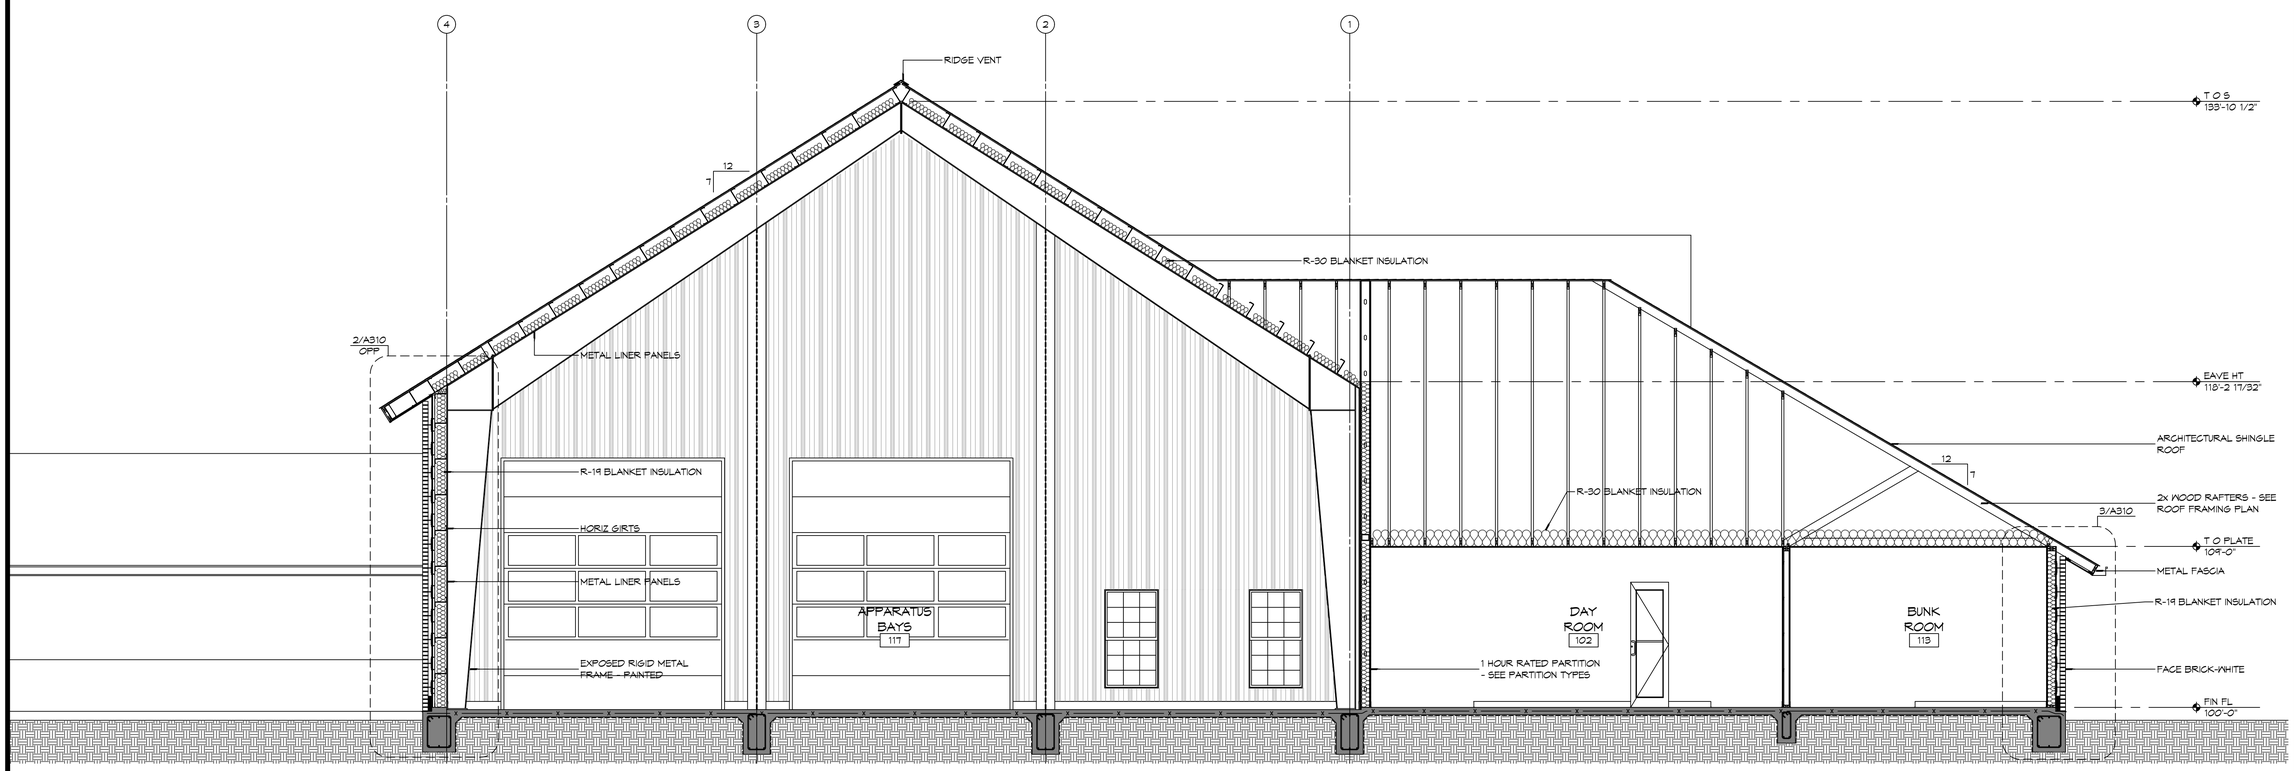

1 BUILDING SECTION
SCALE: 1/4" = 1'-0"

DAMMON ENGINEERING, INC.
LOUISIANA & MISSISSIPPI
www.dammonengineering.com
info@dammonengineering.com
PH: 985.649.5832
Chief Engineer: Brian Mistich, PE
5500 Oakwood Trail
Slidell, LA 70458

#	DESCRIPTION	DATE
	REVISIONS	

SEAL:

NEW FIRE STATION #10
ST. TAMMANY FIRE PROTECTION DISTRICT NO. 1

2145 LAKESHORE VISTA BLVD
SLIDELL, LA 70461

JOB No:	2519	DATE:	11-20-2025
DRAWN BY:	K.K.	CHECKED BY:	K.K.

These drawings and specifications are the property and copyright of Dammon Engineering, and shall not be used for other work and shall be returned at the completion of the work upon request. These drawings and specifications are not to be loaned, copied or disclosed without written consent of Dammon Engineering. These drawings and specifications are the property of Dammon Engineering and were prepared and developed without expense to Dammon Engineering. The information contained herein is to be used only for the project for which it has been prepared and developed unless specifically noted otherwise.

SHEET TITLE:
BUILDING SECTIONS

DRAWING NUMBER:
A301

SHEET No: 20 of 35

FILE NAME: J:\---Government\2519 - Fire Station #10\Drawings\Current Drawings\A301 & A302-Building Sections.dwg PLOT DATE & TIME: Monday, December 1, 2025 2:31:02 PM