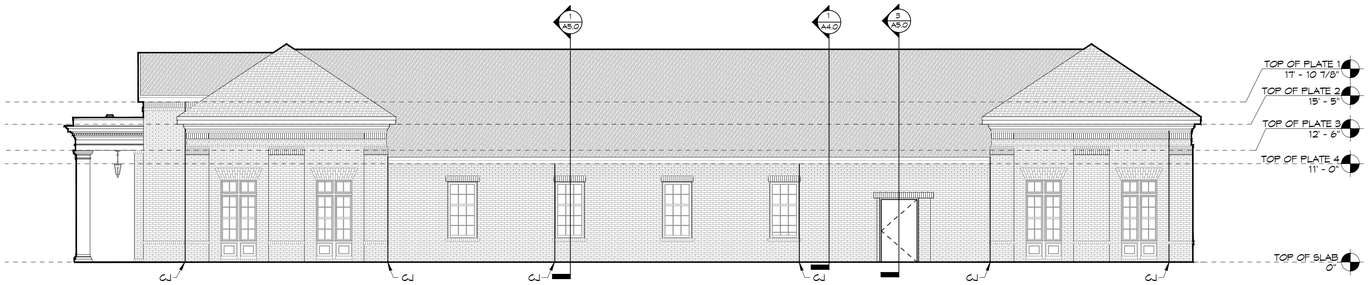

1 RIGHT ELEVATION
SCALE: 1/8"= 1'-0"

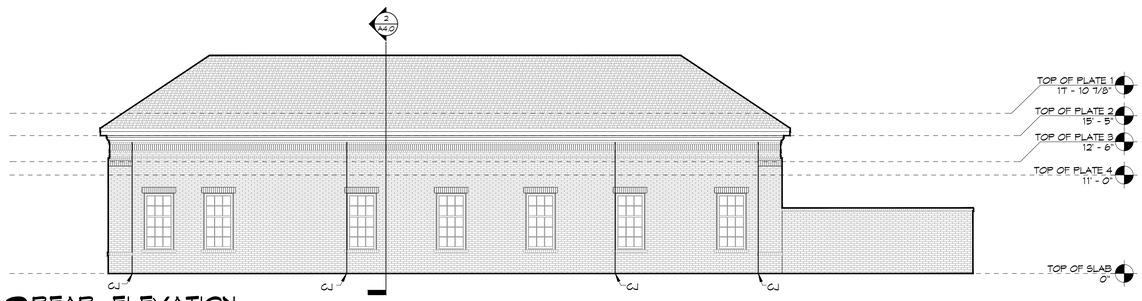

2 REAR ELEVATION
SCALE: 1/8"= 1'-0"

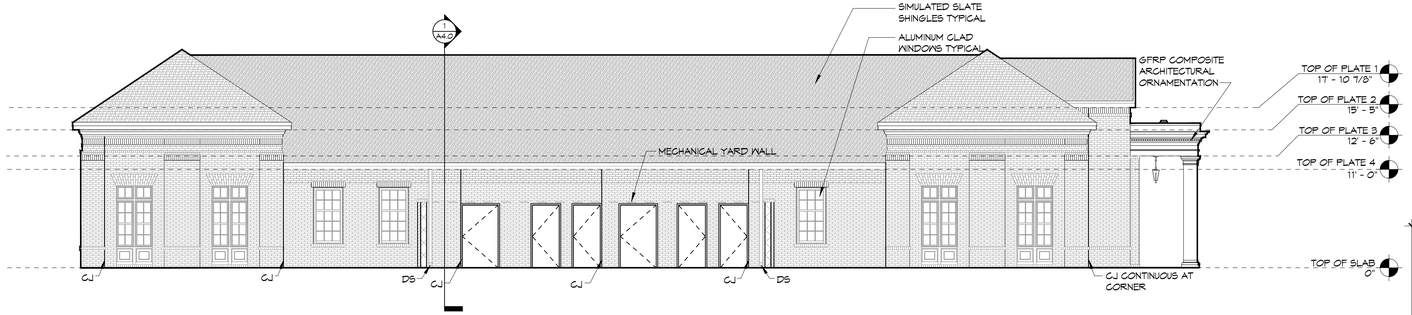

3 LEFT ELEVATION
SCALE: 1/8"= 1'-0"

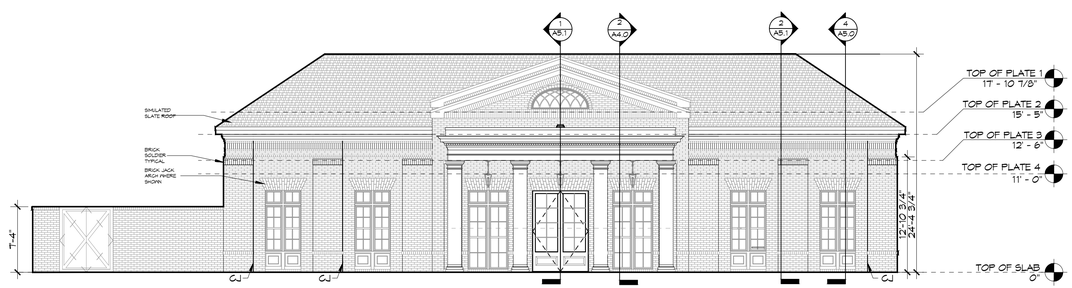

4 FRONT ELEVATION
SCALE: 1/8"= 1'-0"

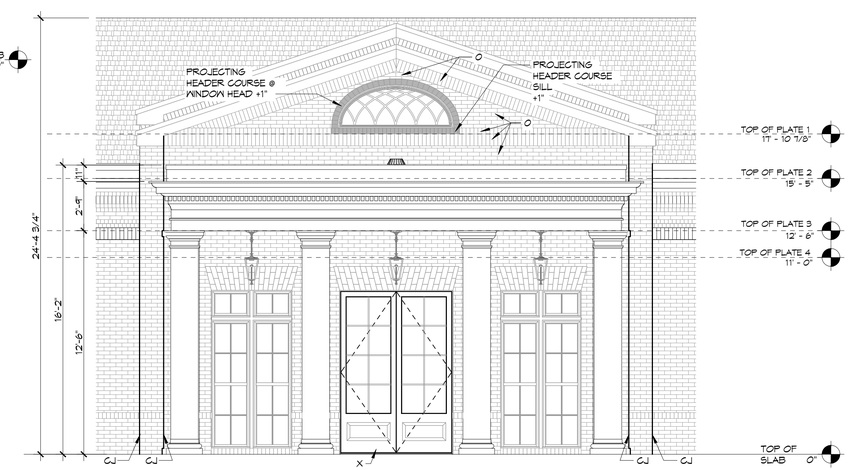

5 ENLARGED FRONT ELEVATION
SCALE: 3/8"= 1'-0"

DAMMON ENGINEERING, INC.
LOUISIANA & MISSISSIPPI

www.dammonengineering.com
info@dammonengineering.com
PH: 985.649.5832

Chief Engineer: Brian Mistich, PE
5544 Louisiana Trail
Slidell, LA 70458

#	DESCRIPTION	DATE

REVISIONS

SEAL:

PROGRESS SET

NEW MEDICAL OFFICE
DIANA OAK HARBOR REAL ESTATE LLC
540 OAK HARBOR BLVD
SLIDELL, LA 70458

JOB No: 2513
DATE: 06-03-2025
DRAWN BY: CKD
CHECKED BY: JMS

These plans and specifications are copyrighted documents. Dammon Engineering, Inc. and shall remain the property of Dammon Engineering, Inc. and shall not be used for any purpose not specifically agreed to in writing by Dammon Engineering, Inc. These plans and specifications are not to be used for any purpose by others in the future, for other projects or for alterations to this project by others, unless prepared and authorized by Dammon Engineering, Inc. Reproduction of these documents without written consent is prohibited. Violators will be prosecuted to the fullest extent of the law.

SHEET TITLE:
EXTERIOR ELEVATIONS

DRAWING NUMBER:
A3.0

SHEET No: 15 of 52