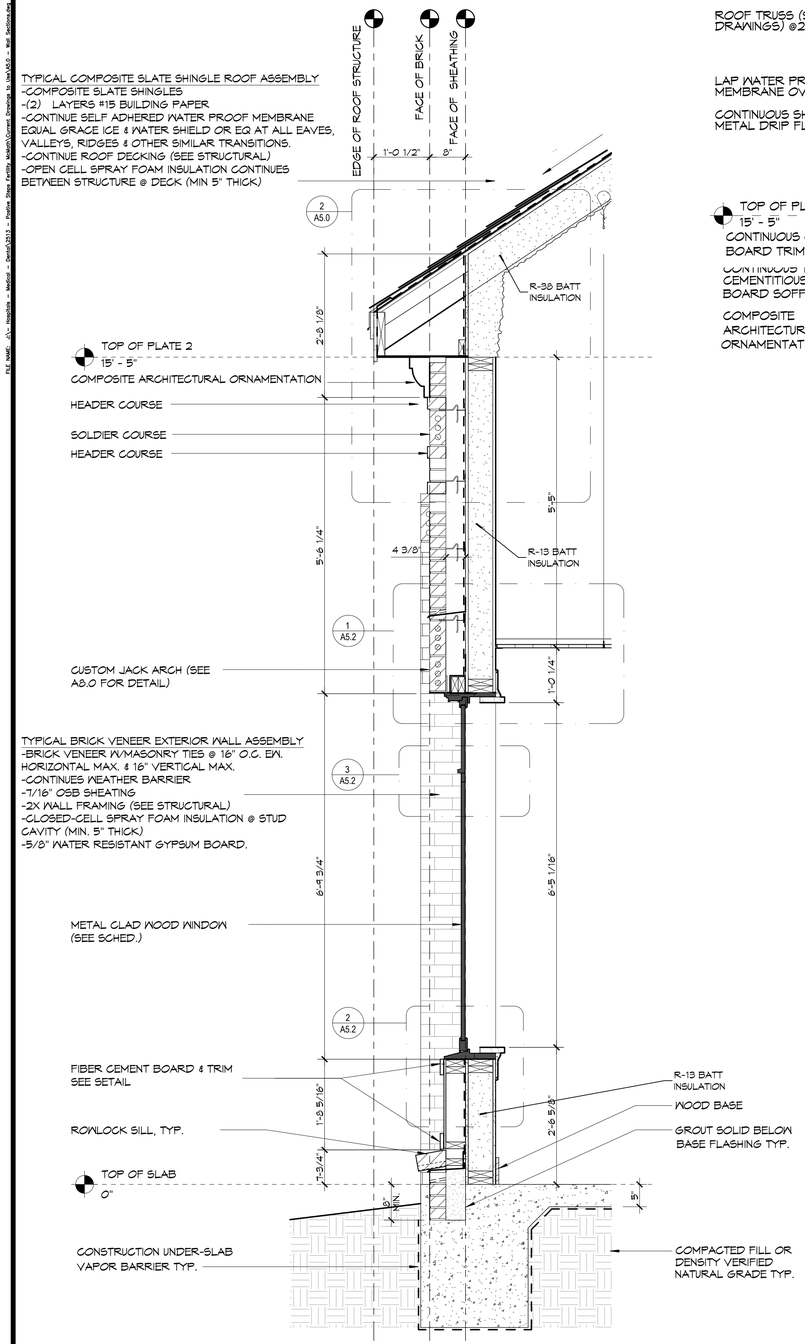

4 WALL SECTION
SCALE: 3/4"= 1'-0"

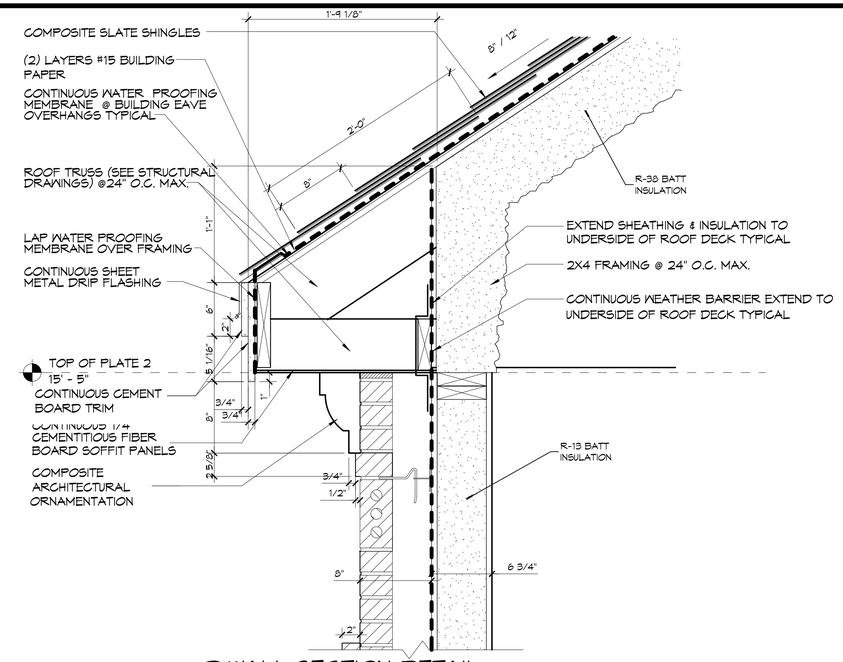

2 WALL SECTION
SCALE: 1-1/2"= 1'-0"

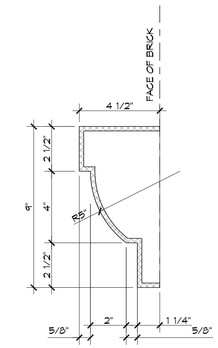

5 CORNICE PROFILE DETAIL
SCALE: 3"= 1'-0"

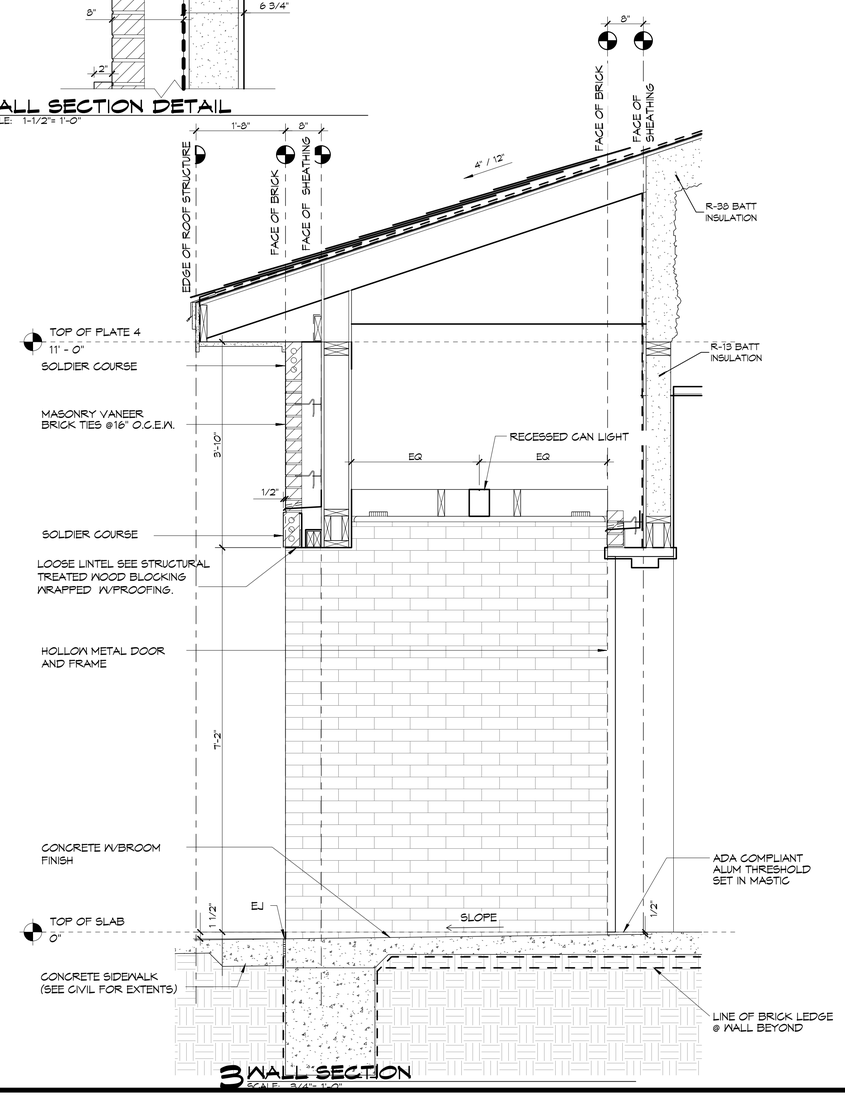

3 WALL SECTION
SCALE: 3/4"= 1'-0"

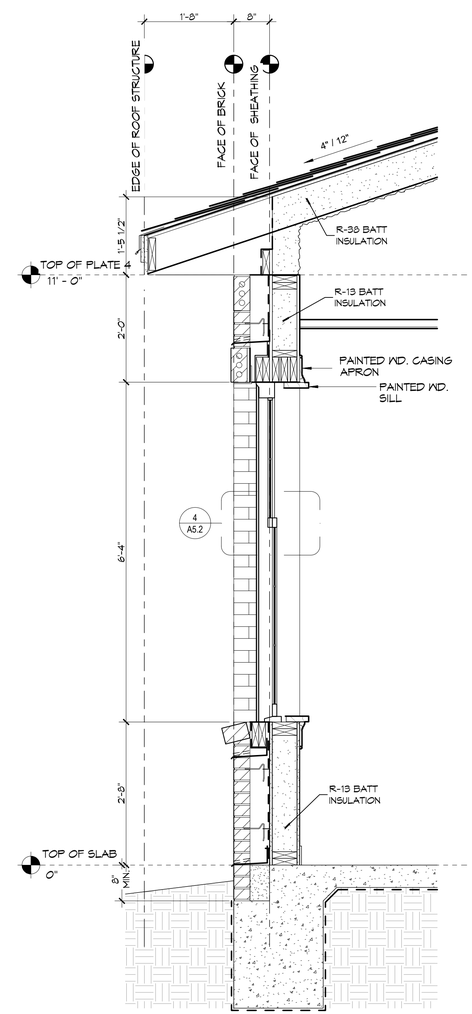

1 WALL SECTION
SCALE: 3/4"= 1'-0"

DAMMON ENGINEERING, INC.
LOUISIANA & MISSISSIPPI
www.dammonengineering.com
info@dammonengineering.com
PH: 985.649.5832
Chief Engineer: Brian Mistich, PE
5540 Spain Trail
Slidell, LA 70458

REVISIONS

#	DESCRIPTION	DATE

SEAL:

PROGRESS SET

NEW MEDICAL OFFICE
DIANA OAK HARBOR REAL ESTATE LLC
540 OAK HARBOR BLVD
SLIDELL, LA 70458

JOB No:	2513
DATE:	06-03-2025
DRAWN BY:	CKD
CHECKED BY:	JMS

All drawings, specifications, plans, designs, ideas, concepts, and opinions (hereinafter "the instruments of service") as herein set forth are the property of Dammon Engineering, and shall not be used for any purpose other than the specific project for which it is intended, and shall not be used on any other project, in whole or in part, nor shall they be reproduced or distributed without written consent of Dammon Engineering. Visual contact with these drawings or specifications shall constitute prima facie evidence of the acceptance of these restrictions.

SHEET TITLE:
WALL SECTIONS

DRAWING NUMBER:
A5.0

SHEET No: 17 of 52