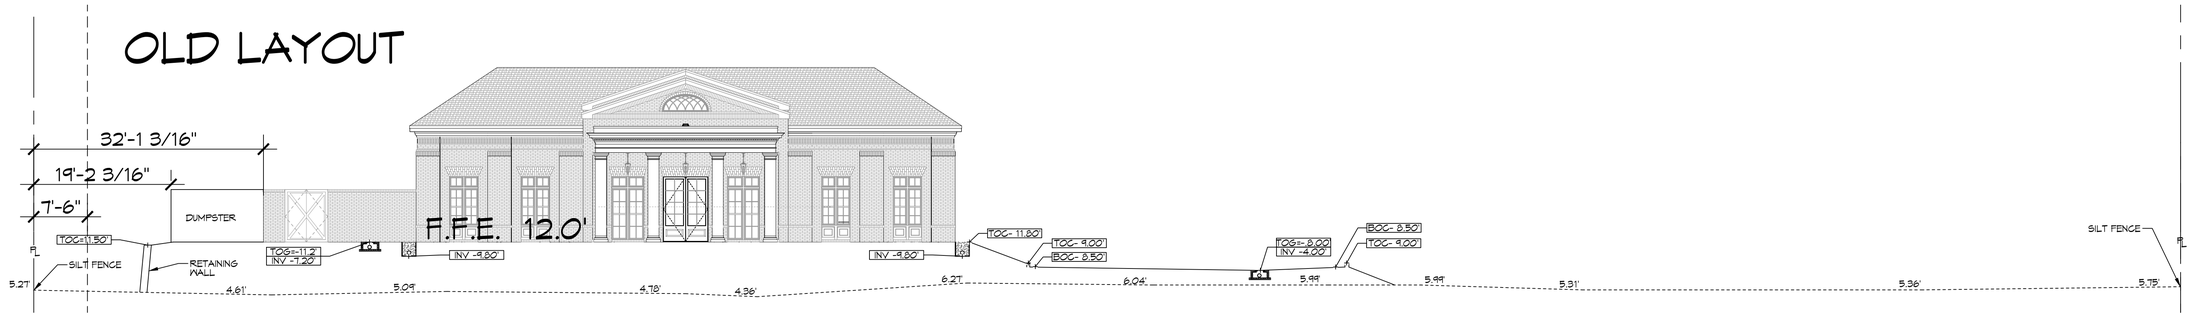

A / C5 CROSS SECTION

SCALE: 1"=10'-0"

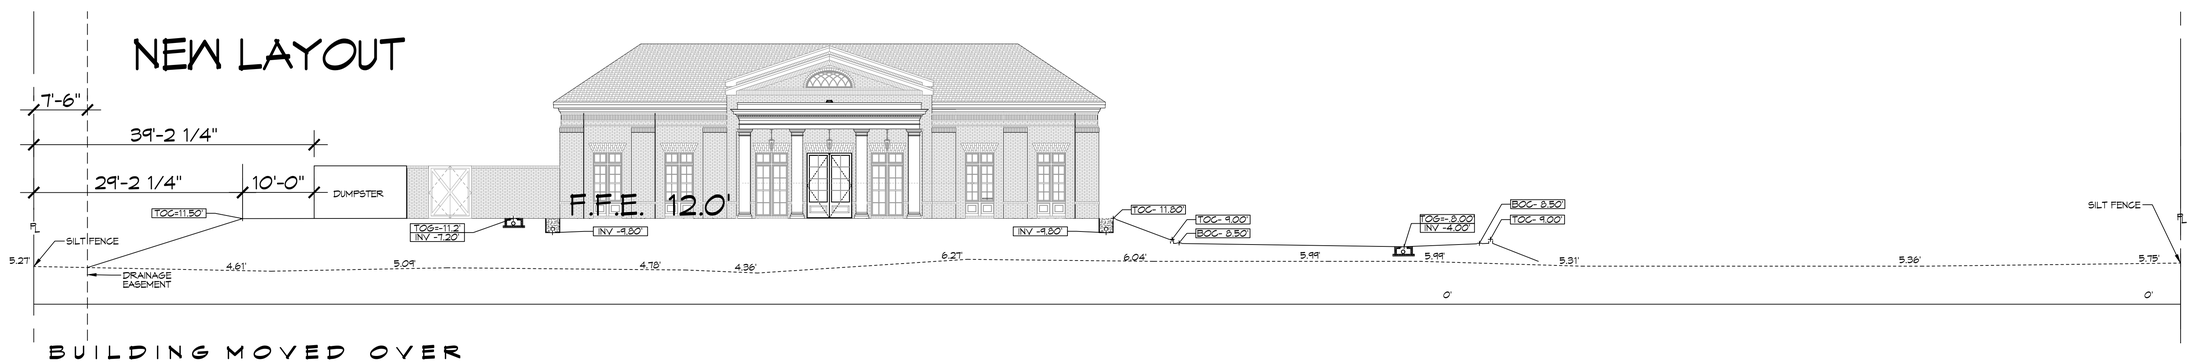

BUILDING MOVED OVER

SCALE: 1"=10'-0"

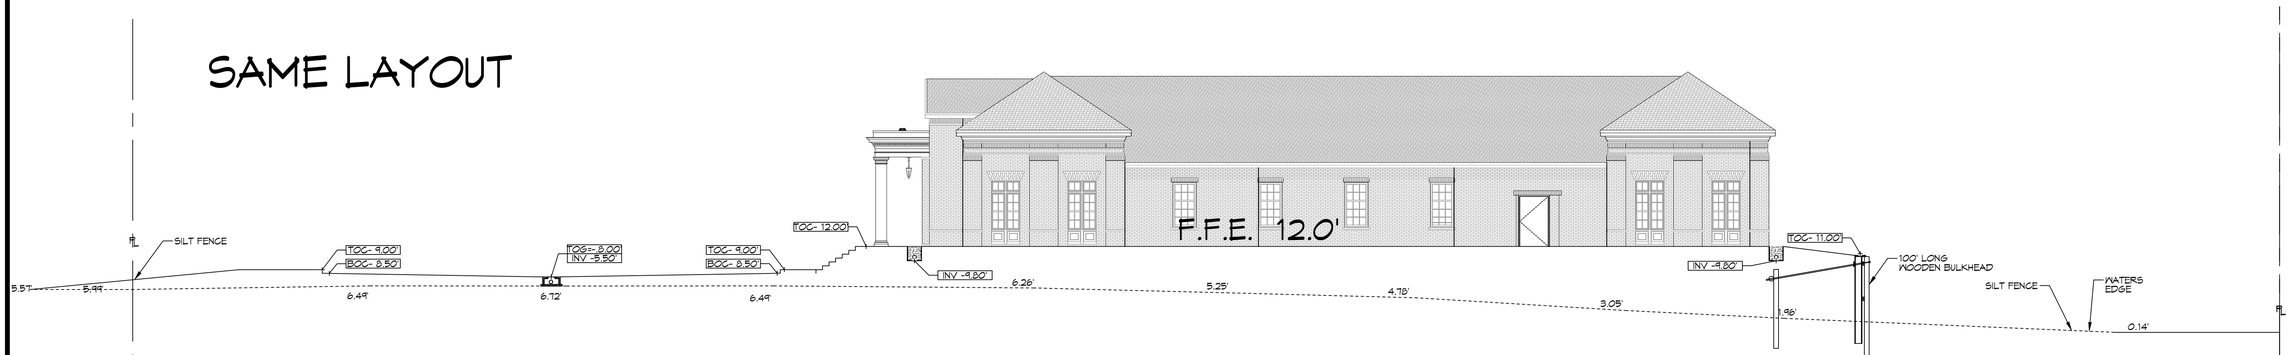

B / C5 CROSS SECTION

SCALE: 1"=10'-0"

DAMMON ENGINEERING, INC.
LOUISIANA & MISSISSIPPI

www.dammonengineering.com
info@dammonengineering.com
PH: 985.649.5832

Chief Engineer: Brian Mistich, PE
554 Old Spanish Trail
Slidell, LA 70458

#	DESCRIPTION	DATE

REVISIONS

SEAL:

NEW MEDICAL OFFICE

DIANA OAK HARBOR REAL ESTATE LLC

540 OAK HARBOR BLVD
SLIDELL, LA 70458

JOB No:	2513
DATE:	06-03-2025
DRAWN BY:	CKD
CHECKED BY:	CKD

The Dammon Engineering and Land Surveying, Inc. Logo, Plans and all Engineering Instruments, Documents, Plans, Specifications, and data contained herein are the property of Dammon Engineering, and no part thereof shall be copied, disclosed to others, or used in connection with any work or project other than the specific project for which they have been prepared or delivered upon written request to Dammon Engineering. It is agreed that the recipient of these documents will return them upon request.

SHEET TITLE:
DRAINAGE SECTIONS

DRAWING NUMBER:

C5

SHEET No: 7 of 52