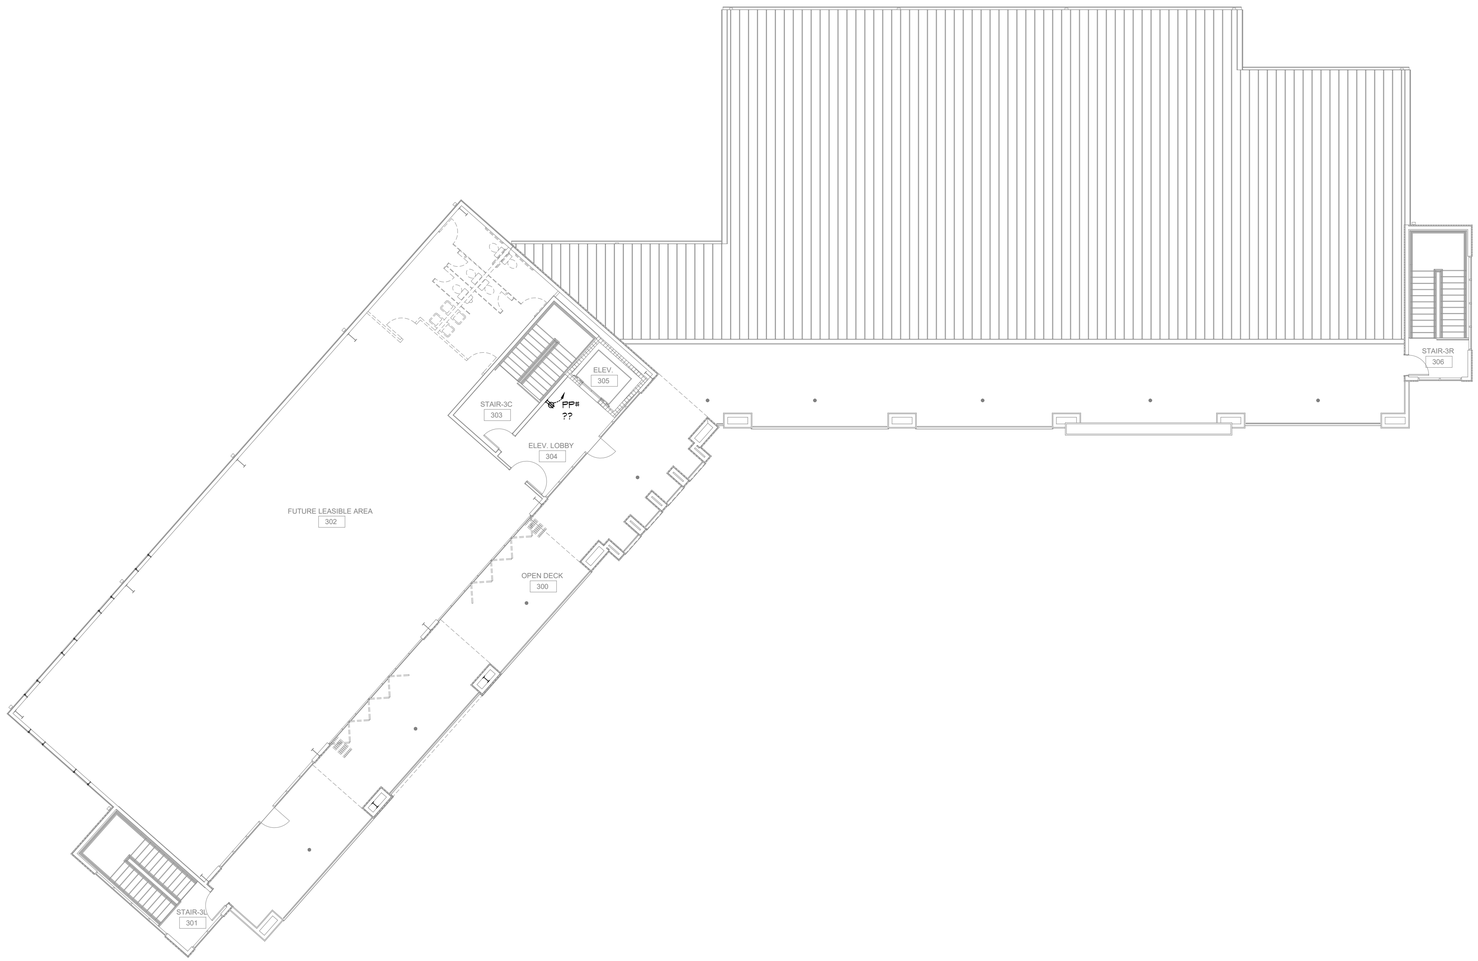

2 THIRD FLOOR POWER PLAN

SCALE: 3/32"=1'-0"

DAMMON ENGINEERING, INC.
LOUISIANA & MISSISSIPPI

Chief Engineer: Brian Mistich, PE
554 Old Spanish Trail
Slidell, LA 70458

www.dammoneningineering.com
info@dammoneningineering.com
PH: 985.649.5932

REVISIONS

#	DESCRIPTION	DATE

SEAL:

MIXED USE DEVELOPMENT

I-10 SOUTH SERVICE ROAD
METAIRIE LOUISIANA

JOB No:
DATE: 12-05-2024
DRAWN BY: CAD
CHECKED BY: CAD

THIS DRAWING AND SPECIFICATION, INCLUDING PLANS, ARE AN INSTRUMENT OF PROFESSIONAL SERVICE AND ARE THE PROPERTY OF DAMMON ENGINEERING, INC. AND MAY NOT BE REPRODUCED IN WHOLE OR IN PART WITHOUT THE WRITTEN CONSENT OF DAMMON ENGINEERING, INC. ANY REPRODUCTION OF THIS DRAWING OR ANY PART THEREOF WITHOUT THE WRITTEN CONSENT OF DAMMON ENGINEERING, INC. SHALL CONSTITUTE A VIOLATION OF THE LAWS OF THE UNITED STATES PROTECTING COPYRIGHTS.

SHEET TITLE:
THIRD FLOOR POWER PLAN

DRAWING NUMBER:
E107

SHEET No: 14 of # 15