3 FRONT ELEVATION PLAN
SCALE: 3/16" = 1'-0"

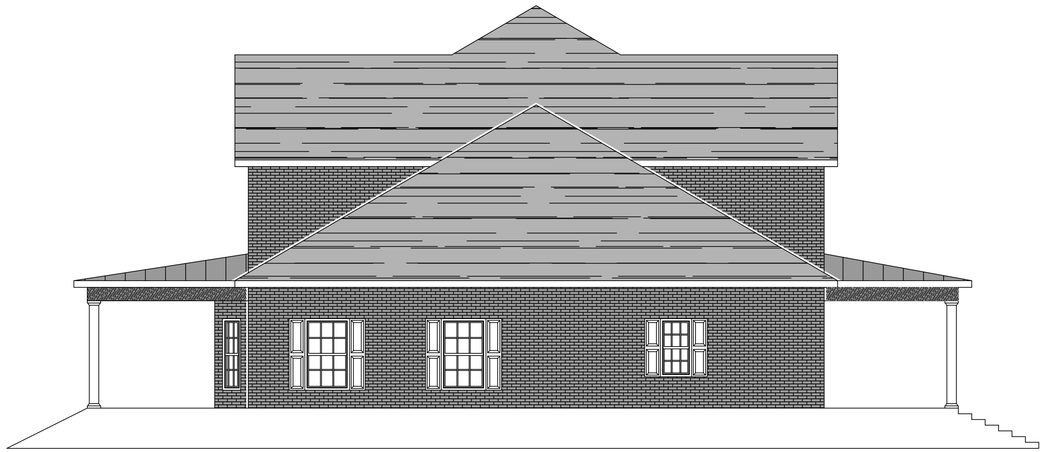

4 LEFT ELEVATION PLAN
SCALE: 3/16" = 1'-0"

5 REAR ELEVATION PLAN
SCALE: 3/16" = 1'-0"

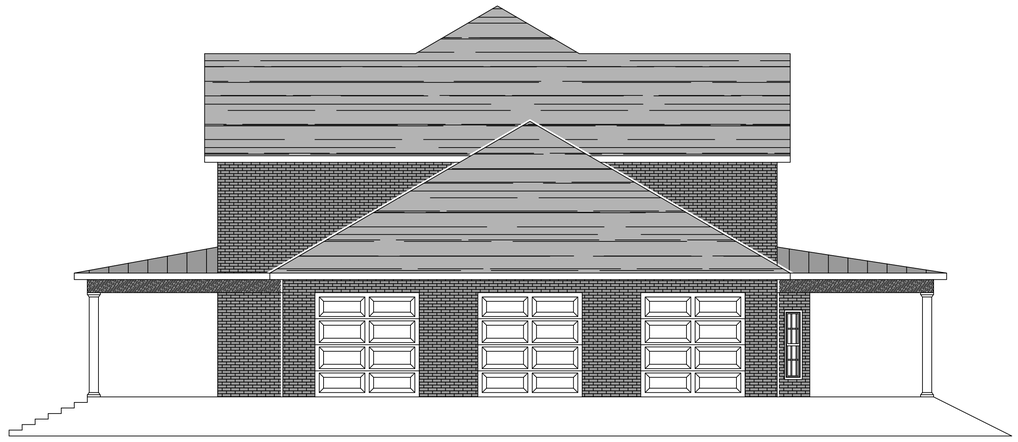

6 RIGHT ELEVATION PLAN
SCALE: 3/16" = 1'-0"

DAMMON ENGINEERING, INC.
LOUISIANA & MISSISSIPPI
Chief Engineer: Brian Mistich, PE
554 Old Spanish Trail
Slidell, LA 70458
www.dammonengineering.com
info@dammonengineering.com
PH: 985.649.5832

REVISIONS

#	DESCRIPTION	DATE

SEAL:

HOUSE PLAN

DARRELL JOSEPH

LOT 31
CLABON DRIVE
SLIDELL, LA. 70460

JOB No:	
DRAWN BY:	SCM
DATE:	02-26-2024
CHECKED BY:	CKD

The client-furnished property of Dammon Engineering, Inc. is the property of Dammon Engineering, Inc. and shall remain the property of Dammon Engineering, Inc. and shall not be used, reproduced, or distributed without the written consent of Dammon Engineering, Inc. and shall not be used for any purpose other than the specific project for which the house been prepared and developed without written consent of Dammon Engineering, Inc. and shall be returned to Dammon Engineering, Inc. at the completion of the project.

SHEET TITLE:
ELEVATION PLAN

DRAWING NUMBER:
A102

SHEET No: 2 of 2