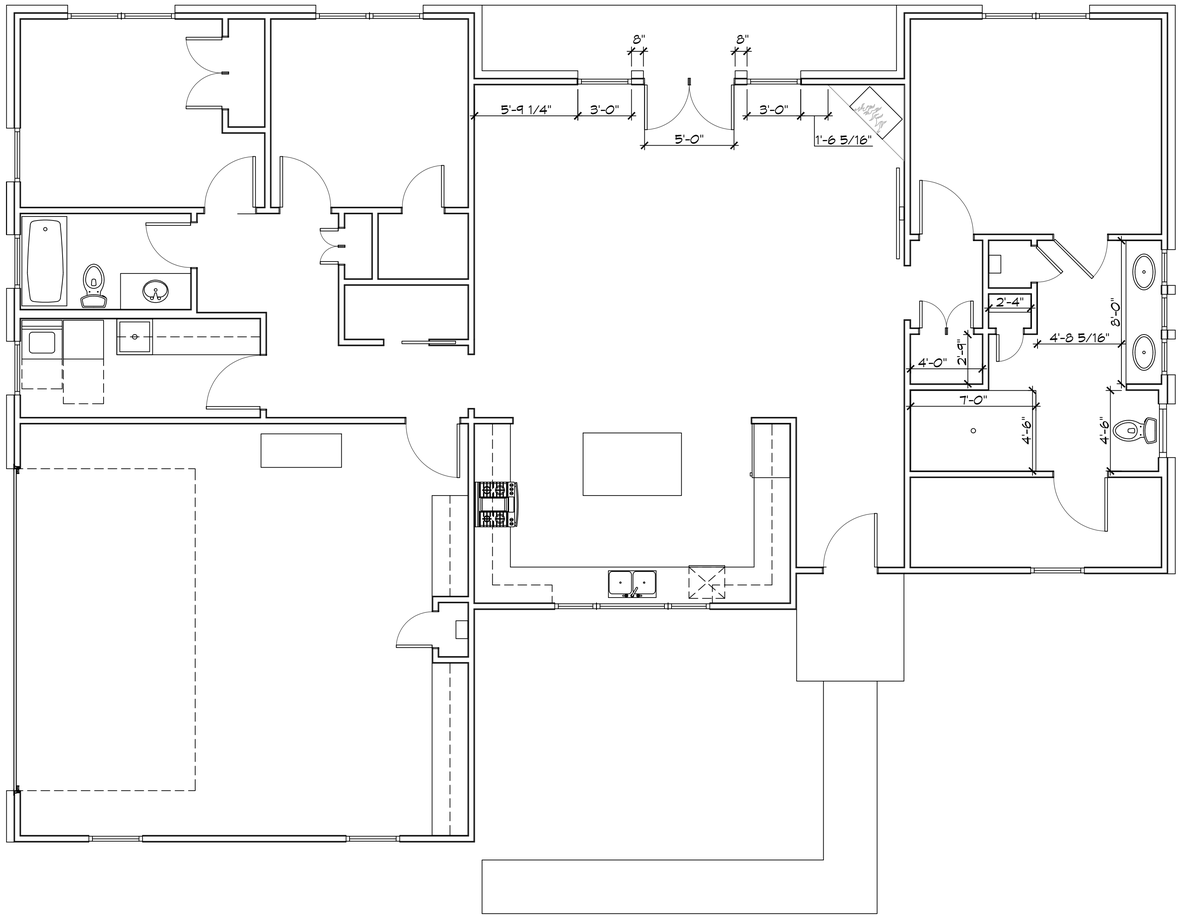

1 REMODIFIED FLOOR PLAN
SCALE: 3/16" = 1'-0"

SQUARE FEET

LIVING	1684
FRONT PORCH	36
REAR PORCH	85
GARAGE	575
TOTAL SQ. FT.	2380

DAMMON ENGINEERING, INC.
LOUISIANA & MISSISSIPPI
www.dammonengineering.com
info@dammonengineering.com
PH: 985.649.5832
Chief Engineer: Brian Mistich, PE
554 Highway 190 East
Slidell, LA 70458

REVISIONS

#	DESCRIPTION	DATE

SEAL:

HOUSE PLAN
BRIAN AND JANET MISTICH
LOT -
SLIDELL, LA. 70460

DATE: 03-19-2025
JOB No:
DRAWN BY: SCM
CHECKED BY: CKD

All rights reserved. No part of this drawing may be used, reproduced, or transmitted in any form or by any means without the prior written permission of Dammon Engineering, Inc. and any such transmittal shall be limited to those purposes for which the client has contracted with Dammon Engineering, Inc. and shall not be transferred to any other party. Dammon Engineering, Inc. shall not be responsible for any modifications to this drawing made by any other party.

SHEET TITLE:
FLOOR PLAN OPTIONS

DRAWING NUMBER:
A101

SHEET No: 1 of 13

FILE NAME: J:\- RESIDENTIAL\Brian and Janet Mistich\Current Drawings\A101 - Floor Plan.dwg PLOT DATE & TIME: Monday, March 31, 2025 4:07:15 PM