FILE NAME: J:\+ - RESTAURANT\2515 - Gonzos Smoke House\Current Drawings\A103 - Reflected Ceiling Plan.dwg PLOT DATE & TIME: Monday, August 25, 2025 8:18:05 AM

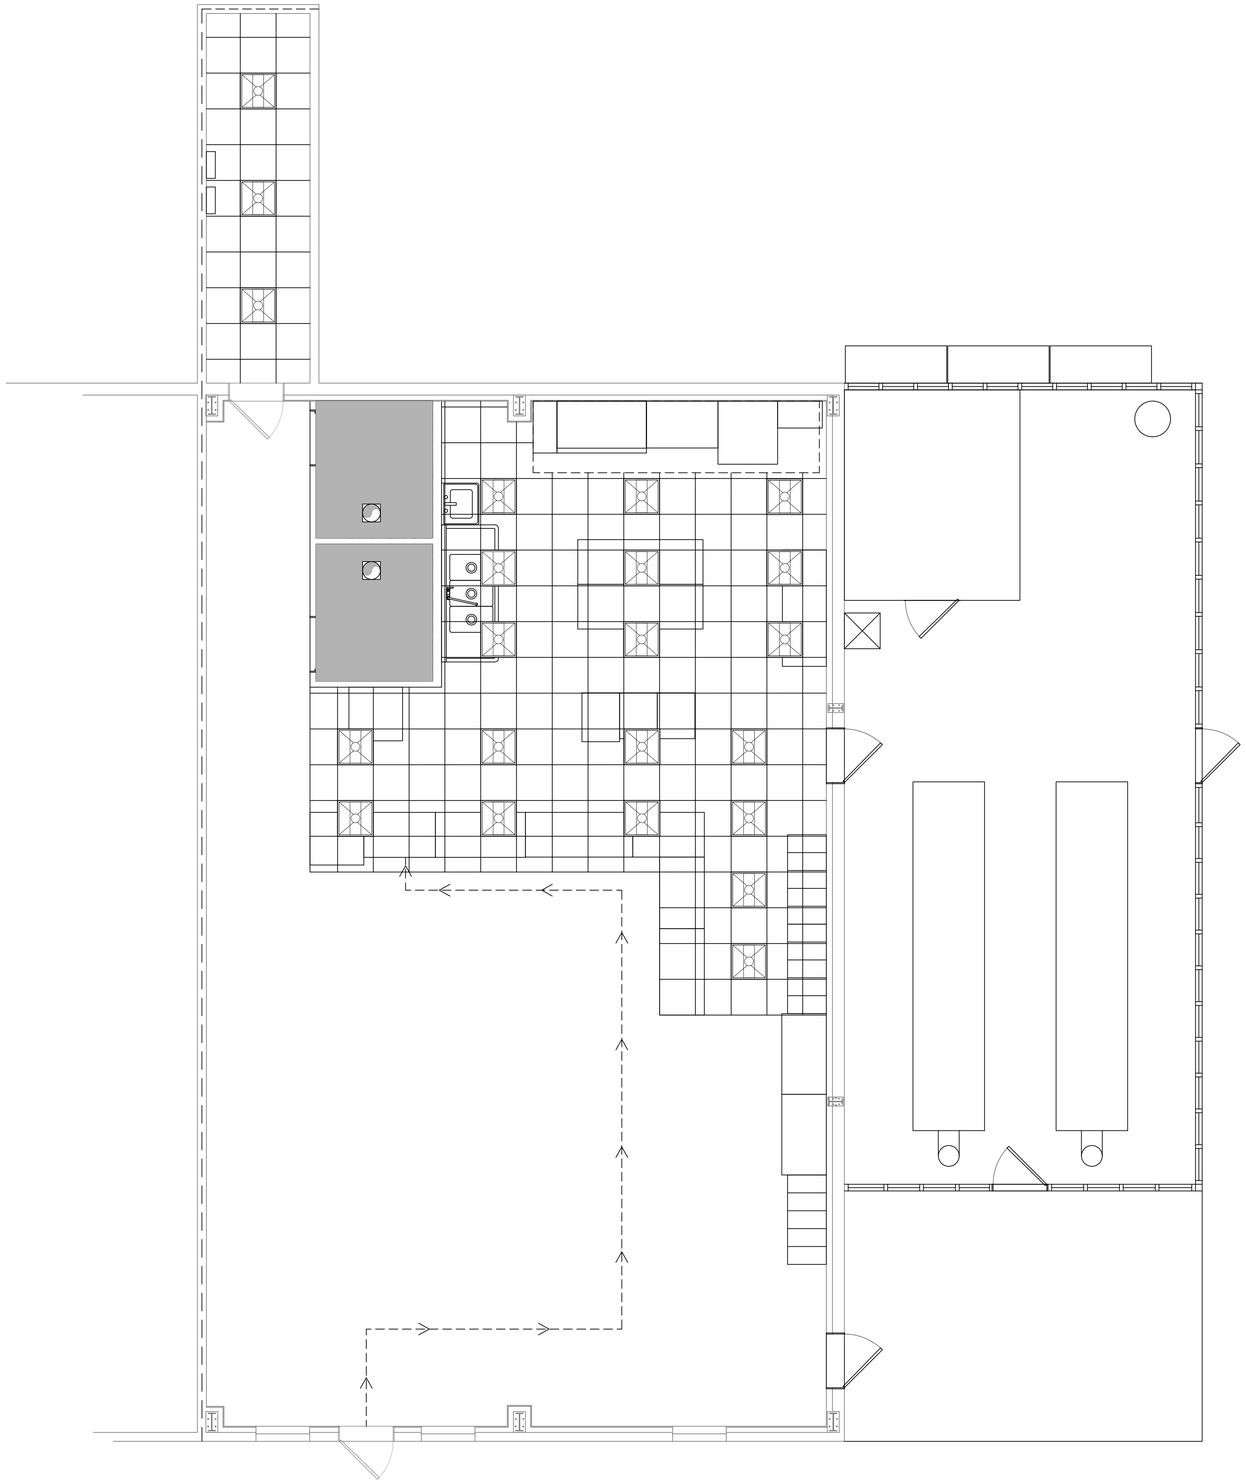

3 REFLECTED CEILING PLAN
SCALE: 1/4" = 1'-0"


DAMMON ENGINEERING, INC.
LOUISIANA & MISSISSIPPI
Chief Engineer: Brian Mistich, PE
554 Highway 77 Suite 1
Sidell, LA 70458
www.dammonengineering.com
info@dammonengineering.com
PH: 985.649.5832


REVISIONS

| # | DESCRIPTION | DATE |
|---|---|---|
| | | |

SEAL:

RESTAURANT
GONZOS SMOKEHOUSE & BBQ
13948 RIVER RD
LULING, LA 70070

| | |
|---|---|
| JOB No: | 2515 |
| DATE: | 08/25/2025 |
| DRAWN BY: | TNT |
| CHECKED BY: | JMS |


THE DRAWINGS AND SPECIFICATIONS AS INSTRUMENTS OF SERVICE ARE AND SHALL REMAIN THE PROPERTY OF DAMMON ENGINEERING, INC. THEY ARE TO BE USED ONLY FOR THE PROJECT AND SITE FOR WHICH THEY ARE PREPARED AND ARE NOT TO BE USED ON OTHER PROJECTS OR EXTENSIONS OF THIS PROJECT EXCEPT BY AGREEMENT IN WRITING AND WITH APPROPRIATE COMPENSATION TO DAMMON ENGINEERING, INC. THE REPRODUCTION, ALTERATION OR REPUBLICATION OF THESE DRAWINGS AND SPECIFICATIONS WITHOUT THE WRITTEN CONSENT OF DAMMON ENGINEERING, INC. IS PROHIBITED. THEY ARE TRANSMITTED ONLY TO THE PROPOSER OR OWNER OF THIS PROJECT FOR THE PURPOSE OF THE PROSECUTION OF THE WORK ON THE PROJECT FOR WHICH THE PLANS WERE PREPARED AND BY ACCEPTANCE OF THESE DRAWINGS AND SPECIFICATIONS THE OWNER AGREES TO RETAIN THEM IN CONFIDENCE AND TO ENSURE THAT THEY SHALL NOT BE DISCLOSED TO OTHERS EXCEPT TO THE OWNER'S EMPLOYEES.


SHEET TITLE:
REFLECTED CEILING PLAN

DRAWING NUMBER:
A102

SHEET No: 4 of 1