FILE NAME: J:\~ RESTAURANT\2515 ~ Gonzos Smoke House\Current Drawings\C101 ~ Site Plan.dwg PLOT DATE & TIME: Monday, September 8, 2025 8:29:25 AM

1 EXISTING SITE PLAN
SCALE: NTS

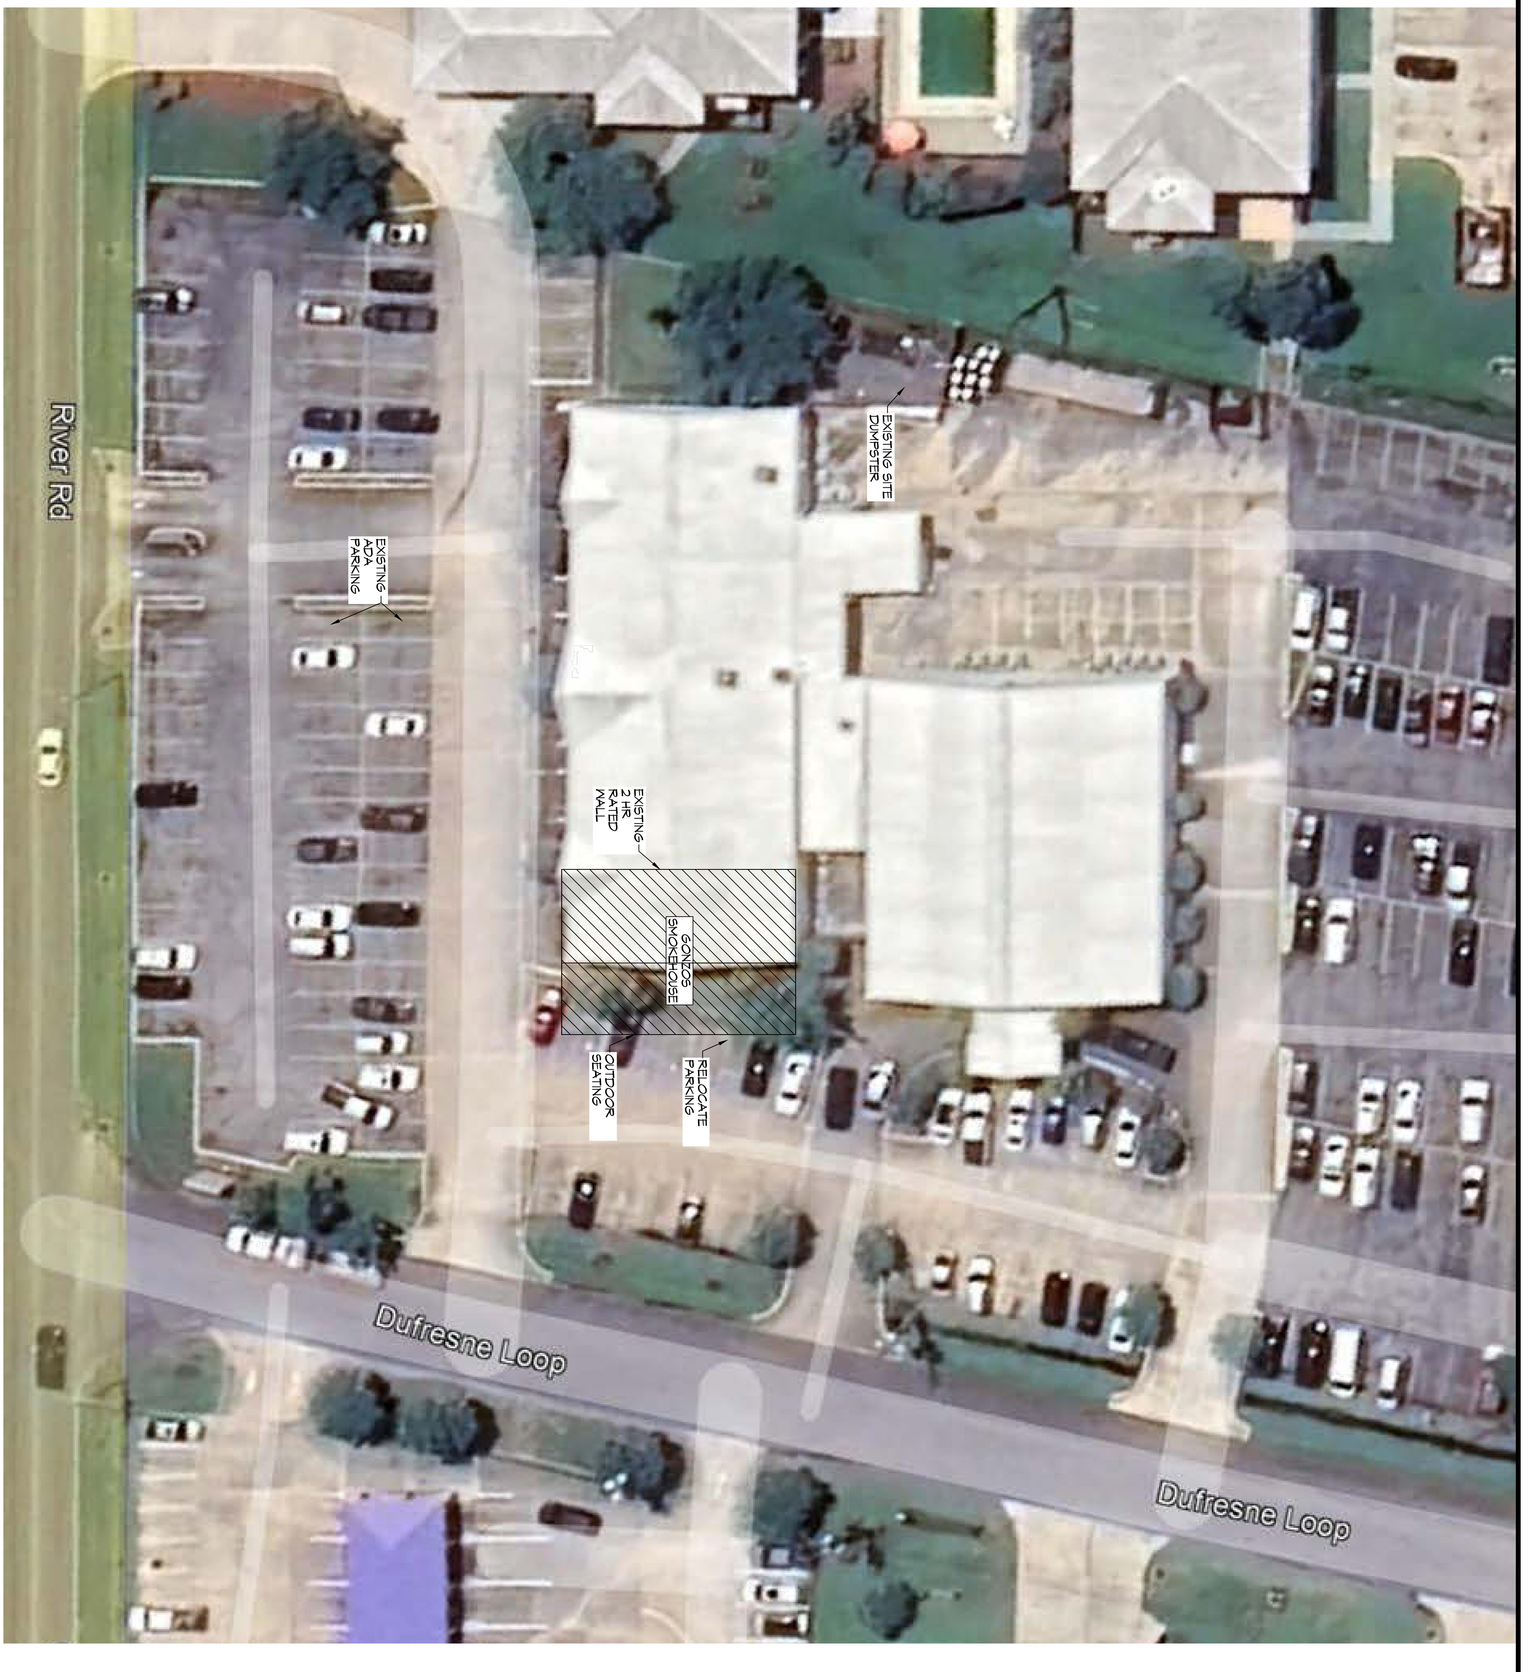

RESTAURANT

GONZOS SMOKEHOUSE & BBQ

13899 RIVER RD
LULING, LA 70070

JOB No:	2515	DATE:	09/03/2025
DRAWN BY:	CKD	CHECKED BY:	JMS

The above drawings and specifications, designs and arrangements represented thereby are and shall remain the property of Dammon Engineering, and no part thereof shall be copied, disclosed to others, or used in connection with any work or project other than the specific project for which they have been prepared and developed without the written consent of Dammon Engineering. Visual contact with these drawings or specifications shall constitute conclusive evidence of acceptance of these restrictions.

SEAL:

REVISIONS		
#	DESCRIPTION	DATE

DAMMON ENGINEERING, INC.
LOUISIANA & MISSISSIPPI
Chief Engineer: Brian Mistich, PE
554 Old Spanish Trail
Slidell, LA 70458
www.dammonengineering.com
info@dammonengineering.com
PH: 985.649.5832

SHEET TITLE: EXISTING SITE PLAN

DRAWING NUMBER: C101

SHEET No: 3 of 14