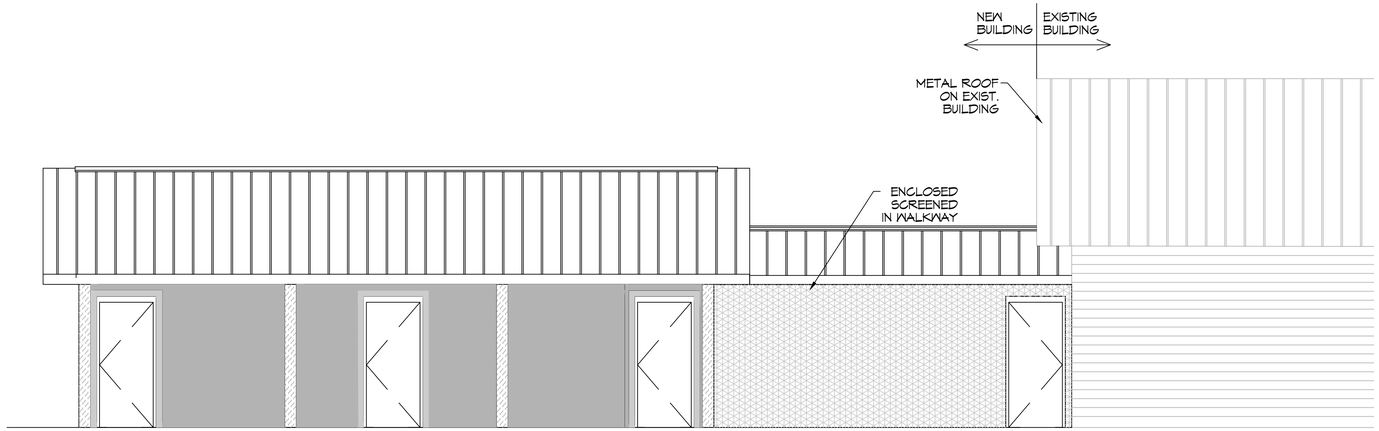

19 COMBINED FRONT ELEVATION
SCALE: 1/4"= 1'-0"

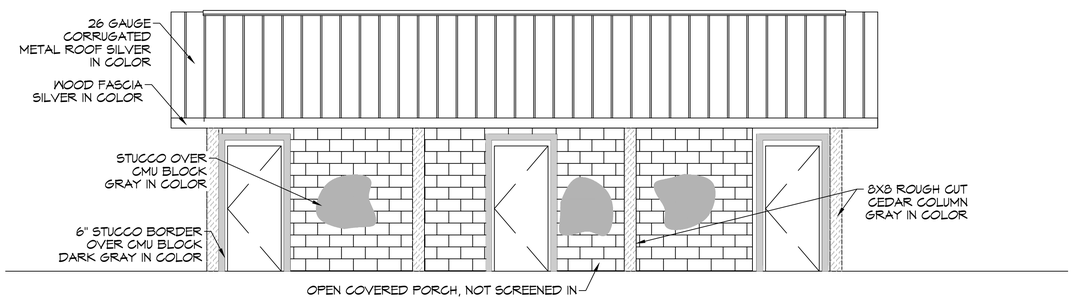

19 FRONT ELEVATION
SCALE: 1/4"= 1'-0"

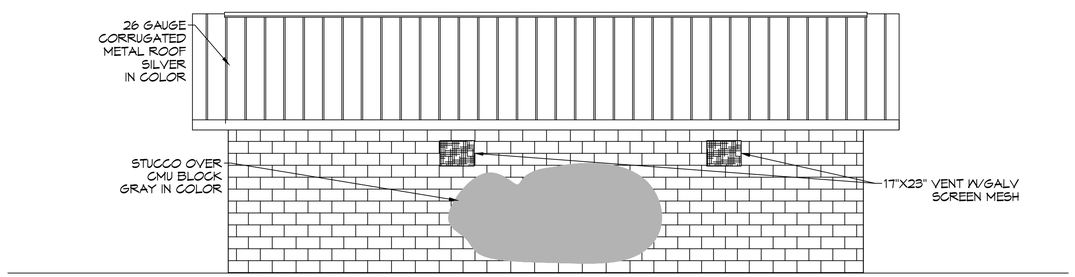

21 REAR ELEVATION
SCALE: 1/4"= 1'-0"

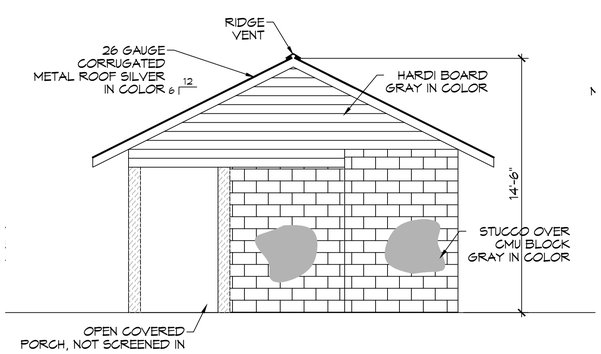

22 RIGHT ELEVATION
SCALE: 1/4"= 1'-0"

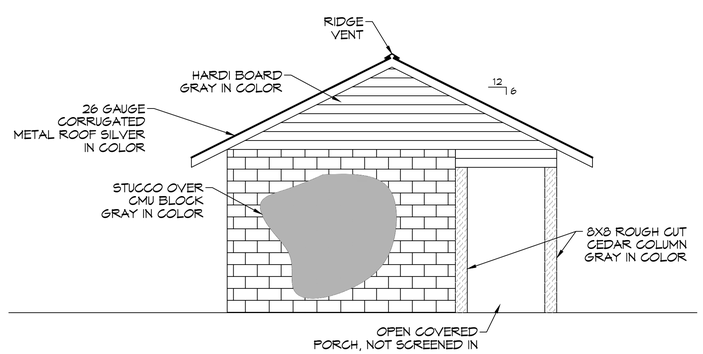

23 LEFT ELEVATION
SCALE: 1/4"= 1'-0"

DAMMON ENGINEERING, INC.
LOUISIANA & MISSISSIPPI
www.dammonengineering.com
info@dammonengineering.com
PH: 985.649.5832
Chief Engineer: Brian Mistich, PE
5544 Highway 70 Court
Sidell, LA 70458

REVISIONS

#	DESCRIPTION	DATE

SEAL:

STATE OF LOUISIANA
BRIAN A. MISTICH
License No. 30187
PROFESSIONAL ENGINEER

NEW RESTROOMS
PALMETTOS ON THE BAYOU
1901 BAYOU LN.
SLIDELL, LA 70458

JOB No:	2024
DATE:	04-08-2024
DRAWN BY:	GKD
CHECKED BY:	BAM

These plans remain the property of Dammon Engineering, Inc. and are not to be used for any other purpose than that for which they have been prepared and delivered, and are not to be reproduced, copied or loaned to other parties without the written consent of Dammon Engineering, Inc. Copyright © 2024 Dammon Engineering, Inc. All rights reserved.

SHEET TITLE:
BUILDING ELEVATIONS

DRAWING NUMBER:
A102

SHEET No: 8 of 10

FILE NAME: J:_RESTAURANT\Palmettos Restaurant Duffy Branch\Drawings\Current Drawings\A102 - Elevation Plan.dwg PLOT DATE & TIME: Tuesday, June 11, 2024 10:28:28 AM