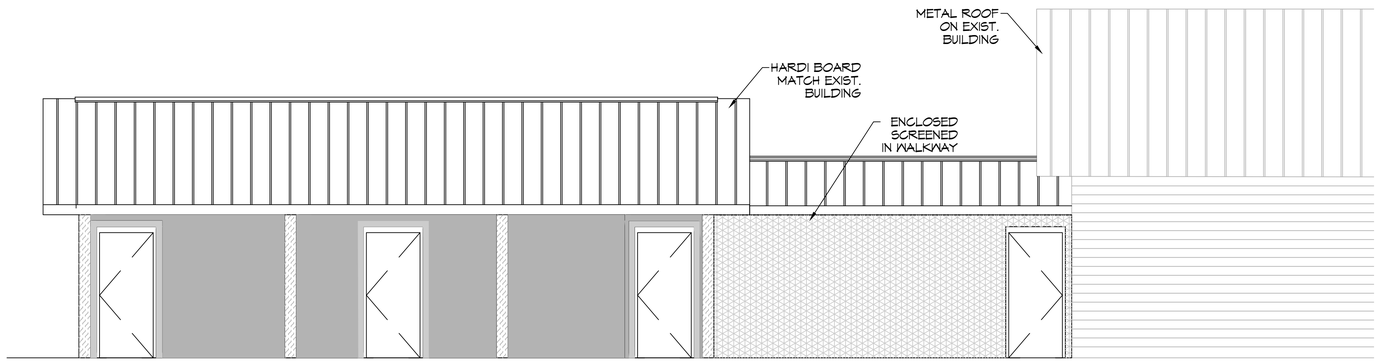

4 COMBINED FRONT ELEVATION
SCALE: 1/4"= 1'-0"

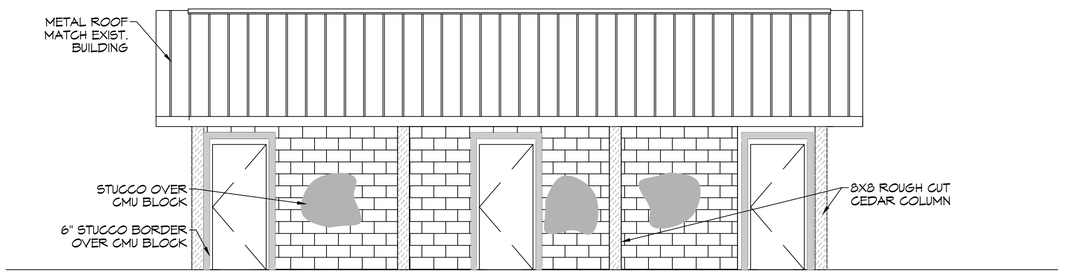

5 FRONT ELEVATION
SCALE: 1/4"= 1'-0"

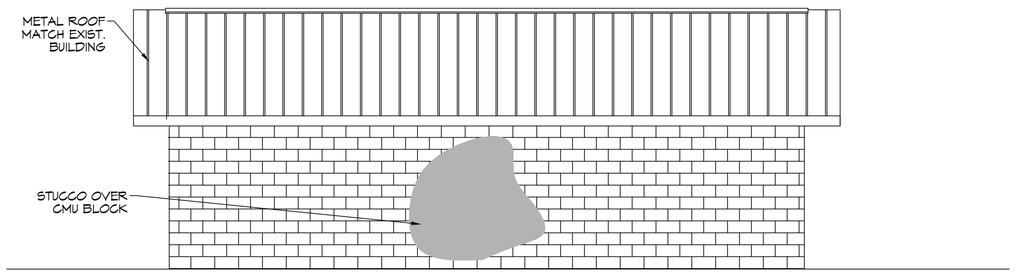

6 REAR ELEVATION
SCALE: 1/4"= 1'-0"

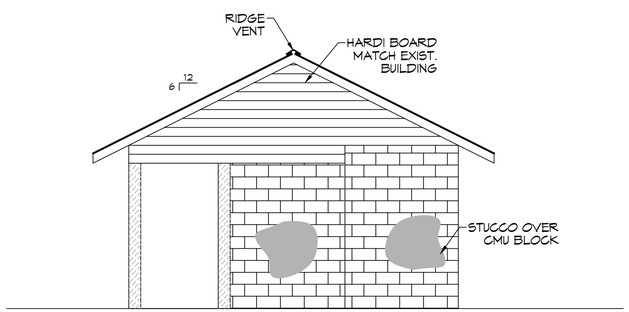

7 RIGHT ELEVATION
SCALE: 1/4"= 1'-0"

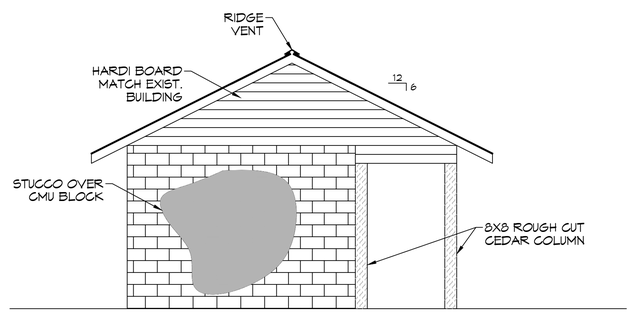

8 LEFT ELEVATION
SCALE: 1/4"= 1'-0"

DAMMON ENGINEERING, INC.
LOUISIANA & MISSISSIPPI

www.dammonengineering.com
info@dammonengineering.com
PH: 985.649.5832

Chief Engineer: Brian Mistich, PE
5544 Highway 70 Court
Sidell, LA 70458

#	DESCRIPTION	DATE

REVISIONS

SEAL:

NEW RESTROOMS

PALMETTOS ON THE BAYOU

1901 BAYOU LN.
SLIDELL, LA 70458

JOB No:	2024	DATE:	02-21-2024
DRAWN BY:	CKD	CHECKED BY:	JMS

THIS DRAWING IS THE PROPERTY OF DAMMON ENGINEERING, INC. AND MUST BE RETURNED ON REQUEST. ALL RIGHTS RESERVED. NO ITEM SHOWN HEREON MAY BE REPRODUCED IN ANY FORM OR MANNER WITHOUT PRIOR WRITTEN CONSENT OF DAMMON ENGINEERING, INC. ANY REPRODUCTION OR REUSE WITHOUT WRITTEN CONSENT IS PROHIBITED AND ILLEGAL. THIS DRAWING IS INTENDED FOR USE ON THE PROJECT FOR WHICH IT WAS PREPARED AND DELIVERED. ANY OTHER USE IS PROHIBITED.

SHEET TITLE:
BUILDING ELEVATIONS

DRAWING NUMBER:
A102

SHEET No: 5 of 2

FILE NAME: J:_RESTAURANT\Palmettos Restaurant Duffy Remodel\Drawings\Current Drawings\A102 - Elevations Plan.dwg PLOT DATE & TIME: Thursday, February 22, 2024 8:03:04 AM