FILE NAME: J:\... Closed Jobs\... Restrooms\Palmettos Restaurant Duffy Rentals\Wood Frame Bathrooms\Current Drawings\A102 - Elevation Pro.rvt PLOT DATE & TIME: Wednesday, May 28, 2025 2:08:28 PM

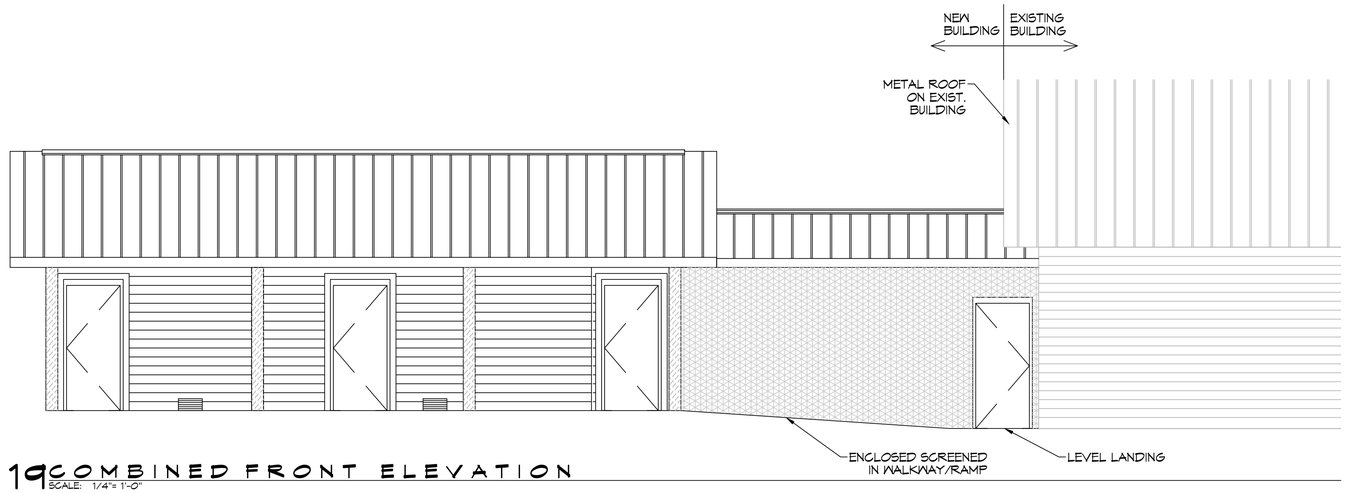

19 COMBINED FRONT ELEVATION
SCALE: 1/4"= 1'-0"

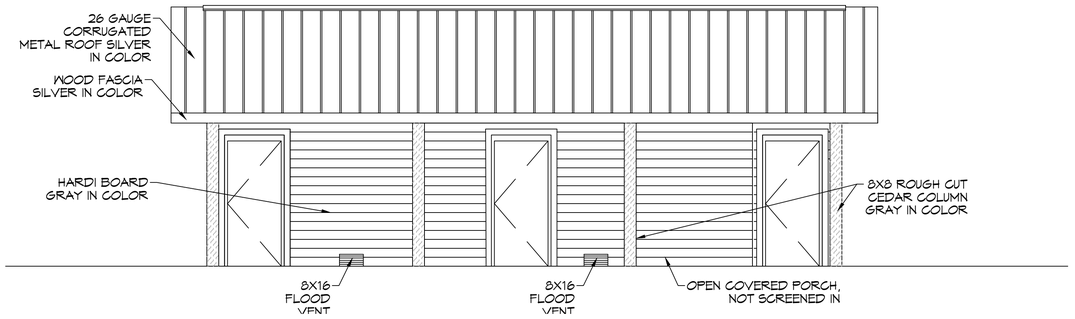

19 FRONT ELEVATION
SCALE: 1/4"= 1'-0"

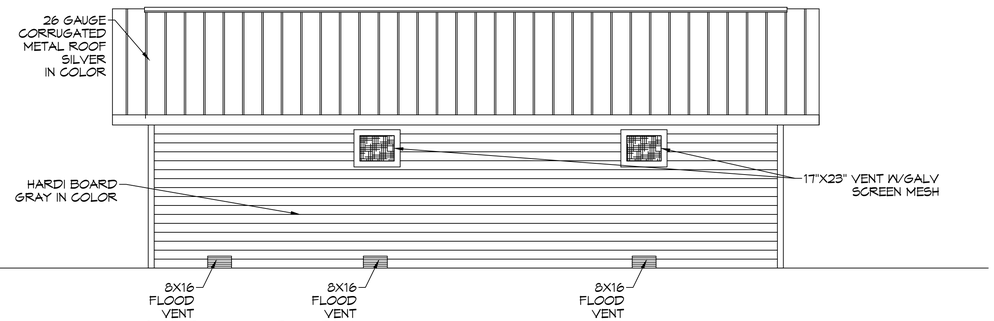

21 REAR ELEVATION
SCALE: 1/4"= 1'-0"

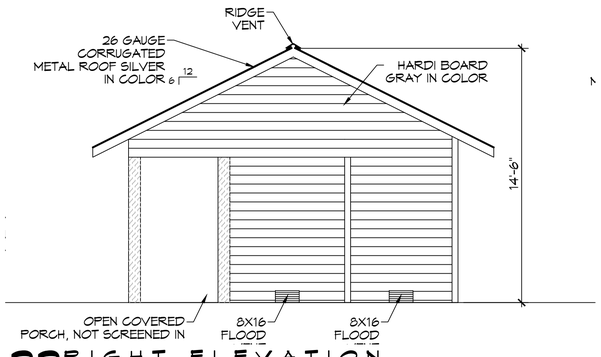

22 RIGHT ELEVATION
SCALE: 1/4"= 1'-0"

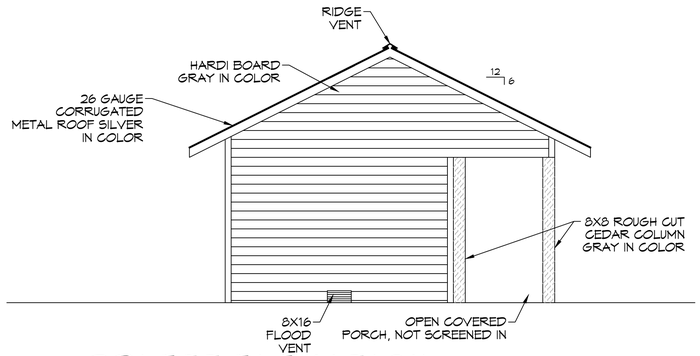

23 LEFT ELEVATION
SCALE: 1/4"= 1'-0"

DAMMON ENGINEERING, INC.
LOUISIANA & MISSISSIPPI
www.dammonengineering.com
info@dammonengineering.com
PH: 985.649.5832
Chief Engineer: Brian Mistich, PE
5544 Short Street
Slidell, LA 70458

REVISIONS

#	DESCRIPTION	DATE

SEAL:

NEW RESTROOMS
PALMETTOS ON THE BAYOU
1401 BAYOU LN.
SLIDELL, LA 70458

JOB No:	2024
DRAWN BY:	CJCD
DATE:	05-28-2025
CHECKED BY:	JMS

These plans and specifications and copies thereof are and shall remain the property of Dammon Engineering, Inc. and are not to be used in whole or part for any other project without the written permission of Dammon Engineering, Inc. and the addition to this sheet of its statutory reserved rights. All rights reserved. Unpublished work © 2025 Dammon Engineering, Inc.

SHEET TITLE:
BUILDING ELEVATIONS

DRAWING NUMBER:
A102

SHEET No: 8 of 10