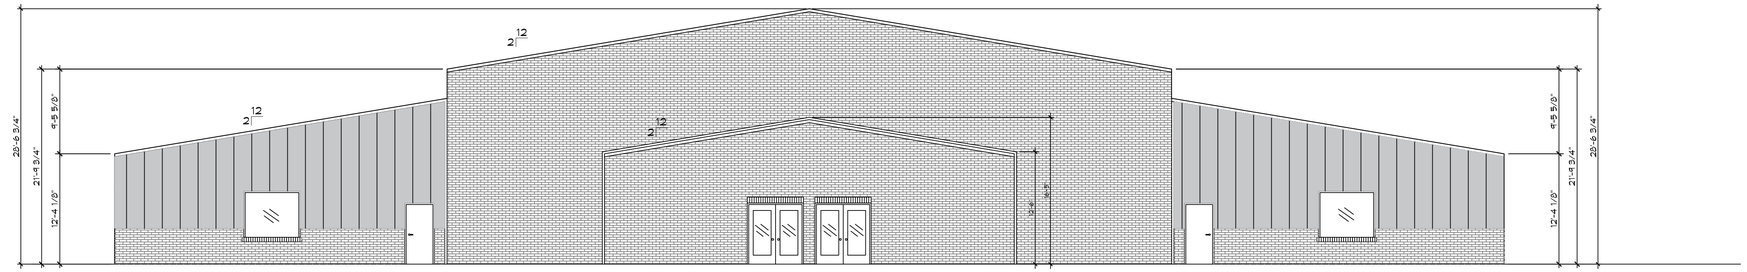

4 FRONT ELEVATION
SCALE: 1/8"=1'-0"

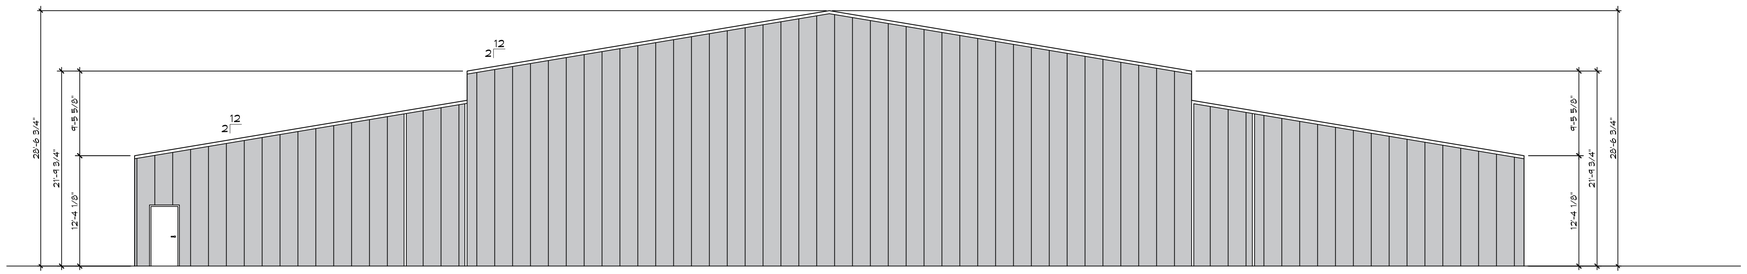

5 REAR ELEVATION
SCALE: 1/8"=1'-0"

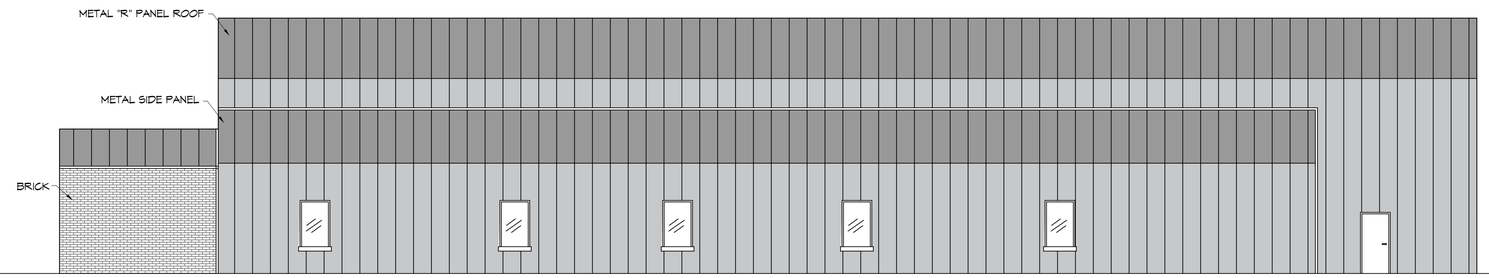

6 RIGHT ELEVATION
SCALE: 1/8"=1'-0"

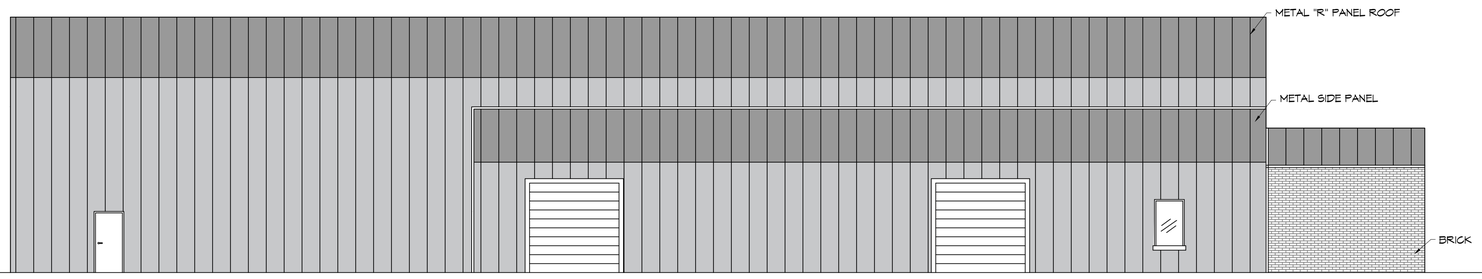

7 LEFT ELEVATION
SCALE: 1/8"=1'-0"

DAMMON ENGINEERING, INC.
LOUISIANA & MISSISSIPPI

www.dammonengineering.com
www.dammonengineering.com
PH: 985.649.5832 F: 985.641.5950

Chief Engineer: Brian Mistich, PE
5504 Oxford Trail
Slidell, LA 70458

#	DESCRIPTION	DATE

REVISIONS

NEW AUDITORIUM
POPE JOHN PAUL
AUDITORIUM

1901 JAGUAR DR
SLIDELL, LA 70461

JOB No:	2295	DATE:	12-5-2025
DRAWN BY:	CKD	CHECKED BY:	JMS

THESE DRAWINGS AND SPECIFICATIONS, DESIGNS AND ARRANGEMENTS INDICATED THEREIN, ARE THE EXCLUSIVE PROPERTY OF DAMMON ENGINEERING, AND SHOULD NOT BE USED OR REPRODUCED IN ANY FORM WITHOUT THE WRITTEN CONSENT OF DAMMON ENGINEERING. THE DRAWINGS AND SPECIFICATIONS HAVE BEEN PREPARED FOR THE PROJECT NAMED HEREIN. THEY ARE NOT TO BE USED FOR ANY OTHER PROJECT NOR ON THE WHOLE OR PART OF ANY OTHER PROJECT WITHOUT WRITTEN CONSENT OF DAMMON ENGINEERING. THE DRAWINGS AND SPECIFICATIONS HAVE BEEN PREPARED FOR THE PROJECT NAMED HEREIN. THEY ARE NOT TO BE USED FOR ANY OTHER PROJECT NOR ON THE WHOLE OR PART OF ANY OTHER PROJECT WITHOUT WRITTEN CONSENT OF DAMMON ENGINEERING.

SHEET TITLE:
BLDG ELEAVTIONS

DRAWING NUMBER:
A103

SHEET No: 4 of 4

FILE NAME: J:\- Schools Private\Pope John Paul Sided Auditorium\Current Drawings\A103 - Elevation Plan.dwg PLOT DATE & TIME: Tuesday, December 9, 2025 8:14:50 AM