FILE NAME: J:\...Commercial\2519 - Fire Station #10\Drawings\Current Drawings\C106 - Pre and Post Dev - POST DATE & TIME: Saturday, January 31, 2026 8:31:48 AM

NO ADVERSE IMPACT TO ADJACENT PROPERTIES

1

PRE & POST WATER FLOW

PRE DEVELOPMENT DRAINAGE FLOW

POST DEVELOPMENT DRAINAGE FLOW

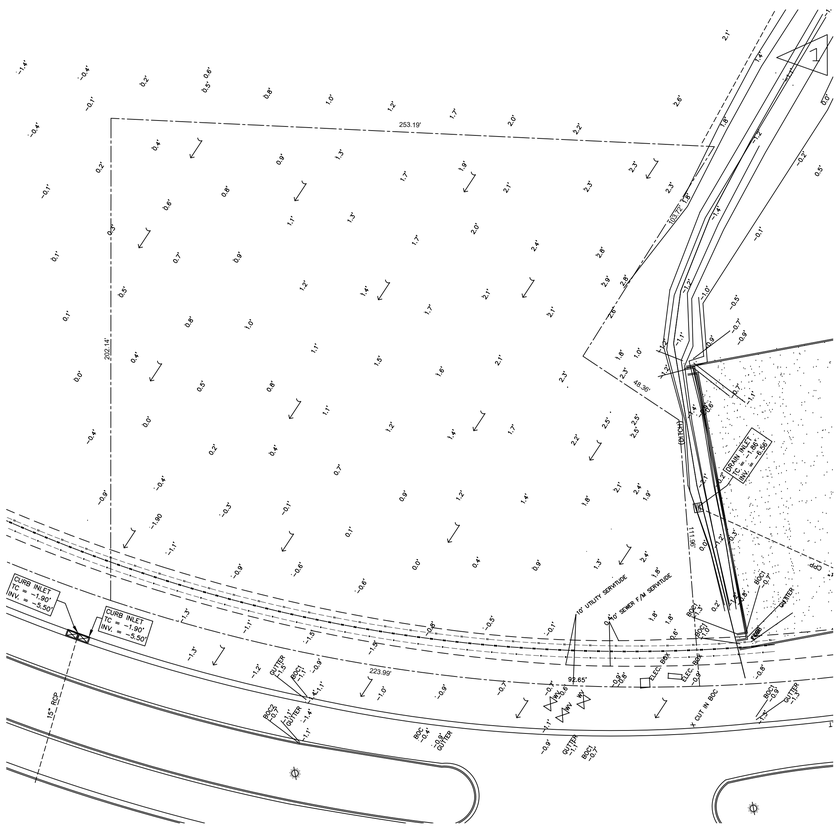

1 PRE DEVELOPMENT

SCALE: 1" = 30'-0"

PRE HARD & GREEN SPACE

EXISTING AREA - 1.187 ACRES = 51,705.72 SQ. FT.

GREEN AREA = 51,705.72 SQ. FT.

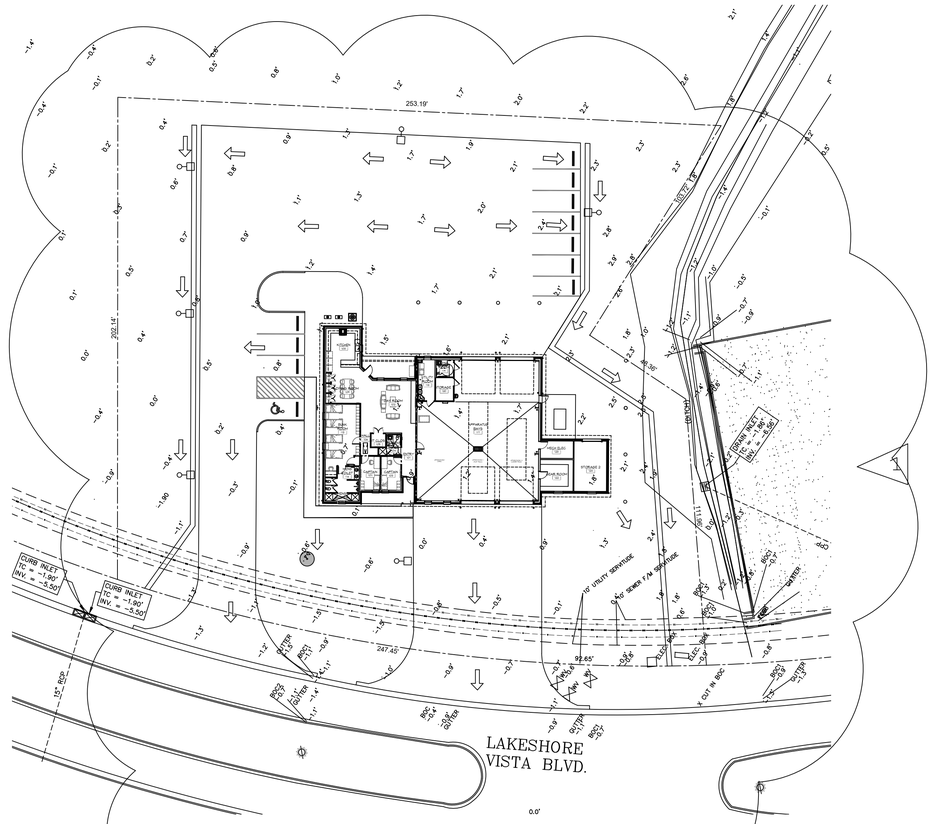

2 POST DEVELOPMENT

SCALE: 1" = 30'-0"

POST HARD & GREEN SPACE

EXISTING AREA - 1.187 ACRES = 51,705.72 SQ. FT.
BUILDING AREA = 6,526 SQ. FT.
CONCRETE PAVING AREA = 22,787 SQ. FT.
GREEN AREA = 22,392.72 SQ. FT.

DAMMON ENGINEERING, INC.
LOUISIANA & MISSISSIPPI
www.dammonengineering.com
info@dammonengineering.com
PH: 985.649.5832

Chief Engineer: Brian Mistich, PE
554 Old Spanish Trail
Slidell, LA 70458

#	DESCRIPTION	DATE
1	REMOVED COEFFICIENT COMMENT	01-22-26
	RELOCATED SWALES	

SEAL:

NEW FIRE STATION #10
ST. TAMMANY FIRE PROTECTION DISTRICT NO. 1

2145 LAKESHORE VISTA BLVD
SLIDELL, LA 70461

JOB No:	2519
DRAWN BY:	CKD
DATE:	1-16-2026
CHECKED BY:	BAM

All ideas, designs, plans and arrangements indicated or represented by this drawing are owned by and the property of Dammon Engineering, and were created, evolved and developed for use on and in connection with the specified project. None of such ideas, designs, plans or arrangements shall be used by or disclosed to any person, firm or corporation for any purpose whatsoever without the written permission of Dammon Engineering. Visual contact with this drawing shall constitute conclusive evidence of acceptance of these restrictions.

SHEET TITLE:
PRE AND POST DEVELOPMENT

DRAWING NUMBER:
C106