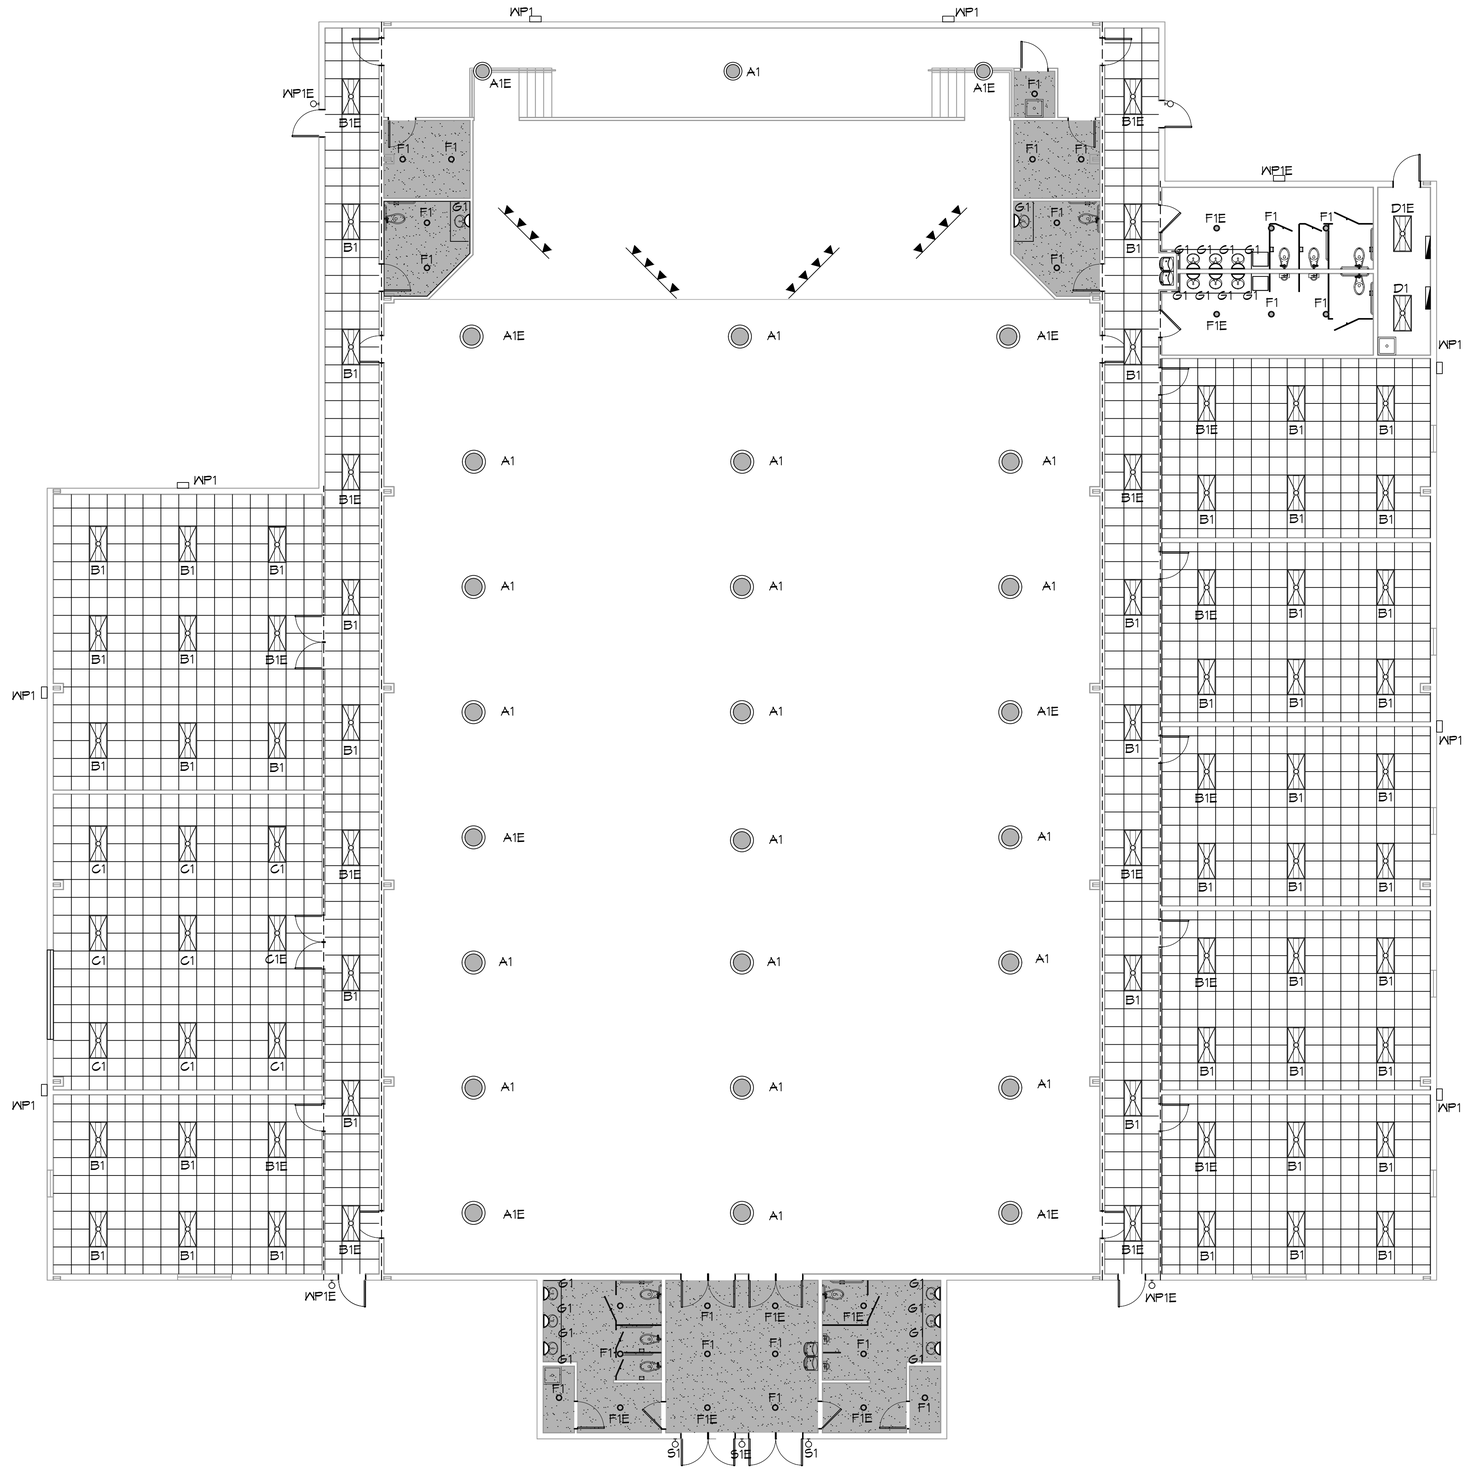

12 REFLECTED CEILING PLAN
SCALE: 1/8"=1'-0"

N

DAMMON ENGINEERING, INC.
LOUISIANA & MISSISSIPPI

www.dammonengineering.com
info@dammonengineering.com
PH: 985.649.5832 F: 985.641.5950

Chief Engineer: Brian Mistich, PE
5540 Ouiskwish Trail
Slidell, LA 70458

#	DESCRIPTION	DATE

REVISIONS

STATE OF LOUISIANA
BRIAN A. MISTICH
License No. 30187
PROFESSIONAL ENGINEER

NEW AUDITORIUM
POPE JOHN PAUL II HIGH SCHOOL

1401 JAGUAR DR
SLIDELL, LA 70461

JOB No:	2522
DATE:	03-27-2026
DRAWN BY:	CKD
CHECKED BY:	JMS

These drawings are the property of Dammon Engineering, and shall not be reproduced or used in other projects without written consent of Dammon Engineering. Any reproduction of these drawings, and all plans contained shall be deemed to be the property of Dammon Engineering, and shall not be used in other projects or extensions to this project, for which the have been prepared and developed without written consent of Dammon Engineering. Visual contact with these drawings shall constitute conclusive evidence of acceptance of these restrictions.

SHEET TITLE:
REFLECTED CEILING PLAN

DRAWING NUMBER:
A102

SHEET No: 11 of 20