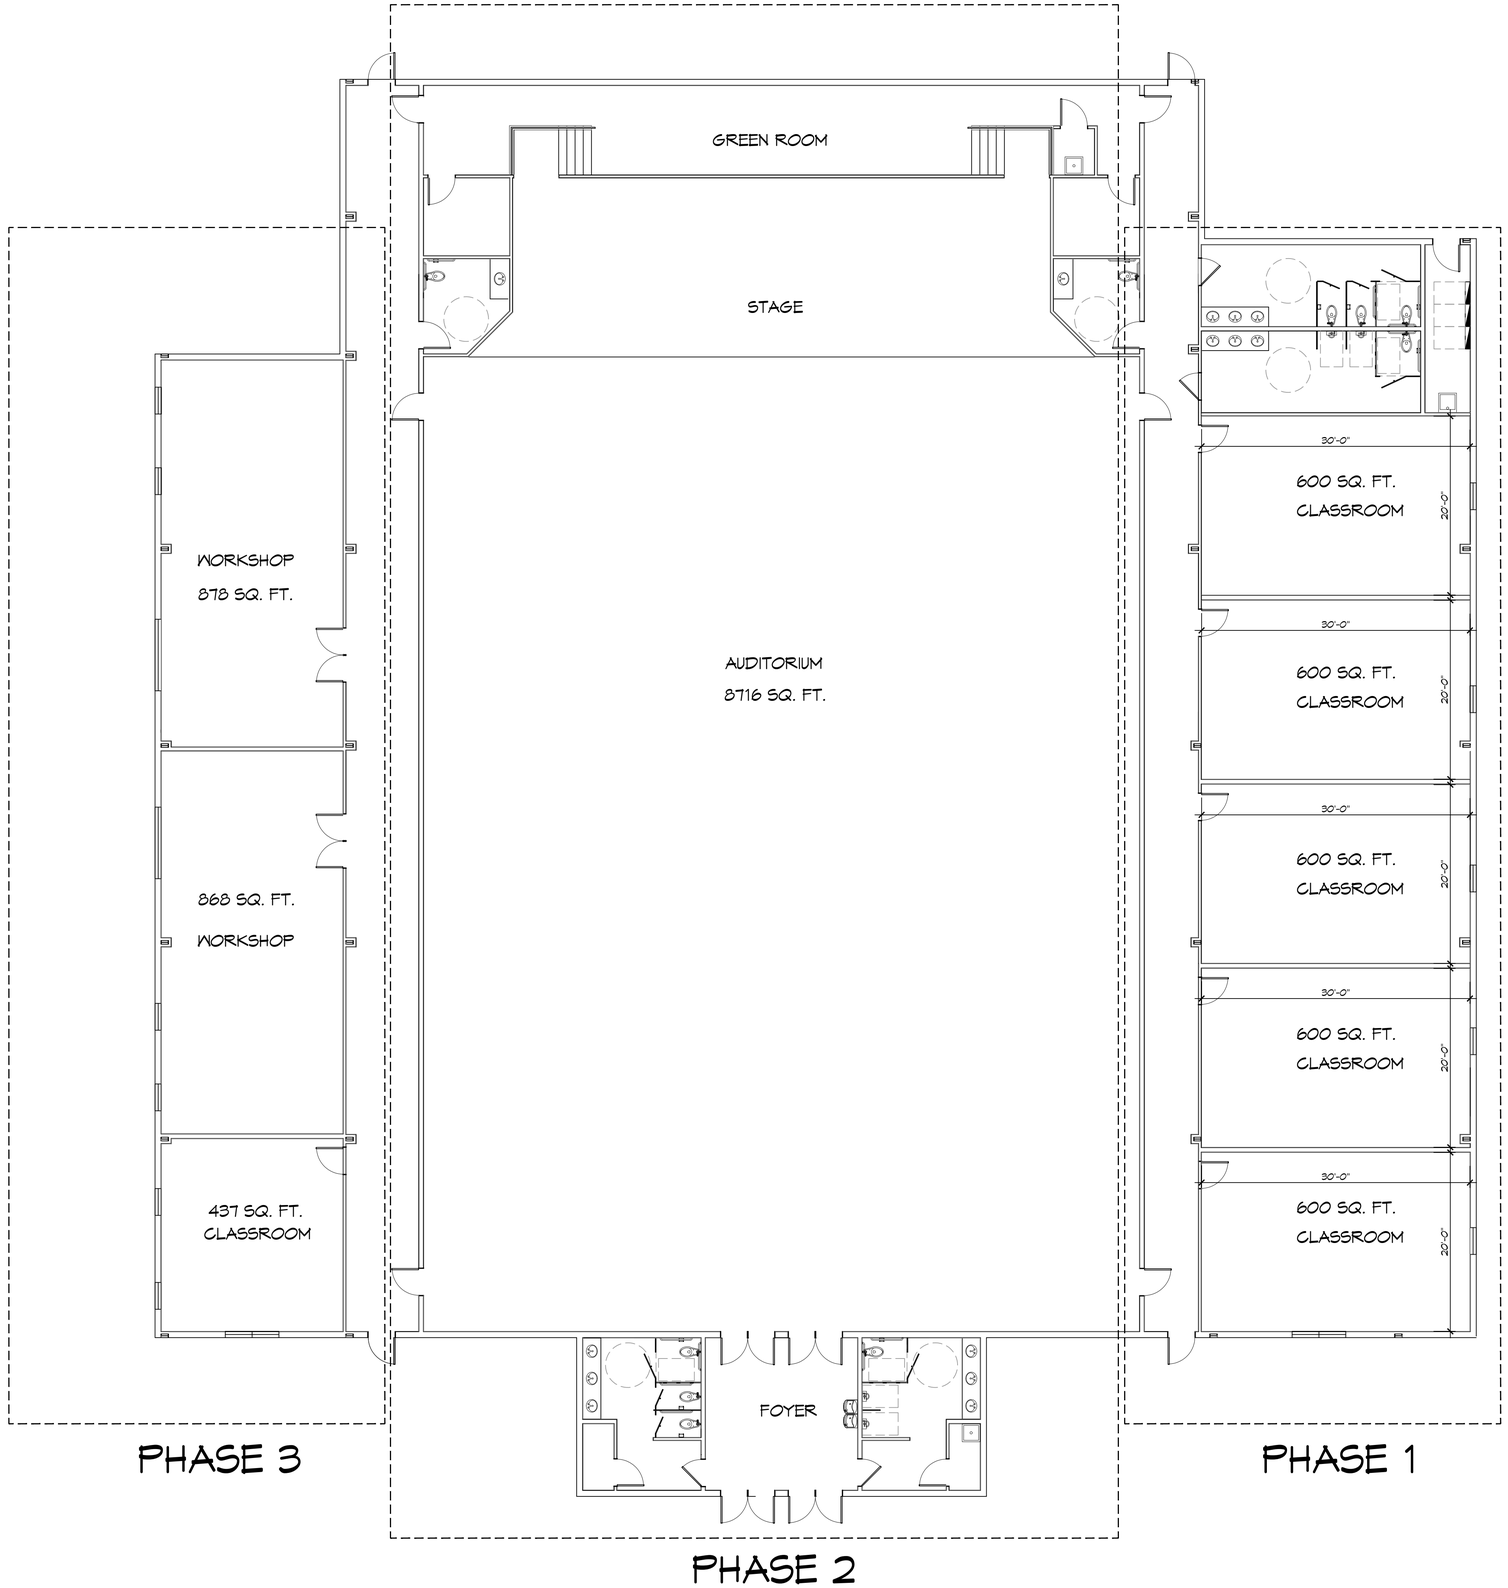


1 FLOOR PLAN
SCALE: 1/8"=1'-0"

DAMMON ENGINEERING, INC.
LOUISIANA & MISSISSIPPI
www.dammonengineering.com
www.dammonproducts.com
PH: 985.649.5832 F: 985.641.5950
Chief Engineer: Brian Mistich, PE
5500 Oak Sawmill Trail
Slidell, LA 70458

| # | DESCRIPTION | DATE |
|---|---|---|
| | | |

REVISIONS

POPE JOHN PAUL AUDITORIUM
1901 JAGUAR DR.
SLIDELL, LA 70461

| | | | |
|---|---|---|---|
| JOB No: | 2295 | DATE: | 12-17-2024 |
| DRAWN BY: | CKD | CHECKED BY: | JMS |

THESE DRAWINGS AND SPECIFICATIONS ARE THE PROPERTY OF DAMMON ENGINEERING, INC. AND ARE NOT TO BE USED OR REPRODUCED IN WHOLE OR IN PART WITHOUT WRITTEN PERMISSION OF DAMMON ENGINEERING, INC. ALL DRAWINGS AND SPECIFICATIONS ARE THE PROPERTY OF DAMMON ENGINEERING, INC. AND CANNOT BE USED FOR ANY PURPOSE OTHER THAN THE PROJECT FOR WHICH THE WORK WAS PREPARED AND PROVIDED, WITHOUT WRITTEN CONSENT OF DAMMON ENGINEERING, INC. ALL RIGHTS ARE RESERVED.

SHEET TITLE:
FLOOR PLAN

DRAWING NUMBER:
A101

SHEET No: 1 of 2

FILE NAME: J:_Schools Private\Pope John Paul Slidell Auditorium\Current Drawings\A101 - Floor Plan.dwg PLOT DATE & TIME: Tuesday, March 18, 2025 1:28:02 PM