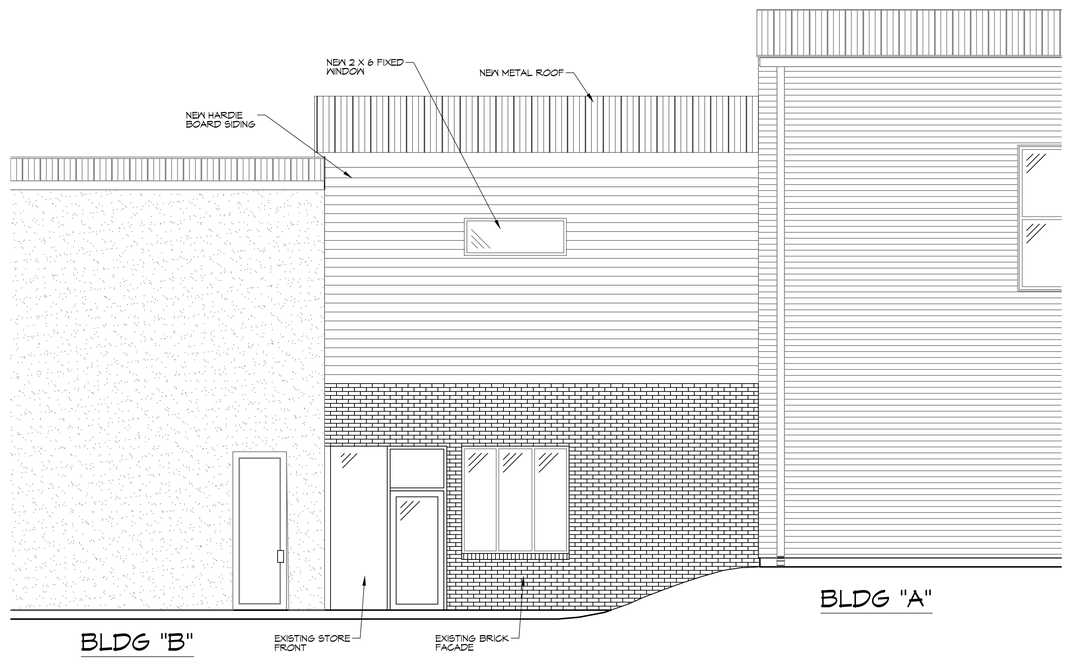

10 PARTIAL ELEVATION
SCALE: 1/4"=1'-0"

DAMMON ENGINEERING, INC.
LOUISIANA & MISSISSIPPI

Chief Engineer: Brian Mistich, PE
554 Old Spanish Trail
Slidell, LA 70458

www.dammonengineering.com
info@dammonengineering.com
PH: 985.649.5832

REVISIONS

#	DESCRIPTION	DATE

SEAL:

STATE OF LOUISIANA
BRIAN A. MISTICH
License No. 30187
PROFESSIONAL ENGINEER

STAIR ADDITION
CROSSGATES ATHLETIC CLUB
200 NORTH MILITARY ROAD
SLIDELL, LA.

JOB No:	23321
DATE:	09-09-2024
DRAWN BY:	GKD
CHECKED BY:	JMS

THE DRAWINGS AND SPECIFICATIONS, INCLUDING ALL ORIGINALS, COMMERCIAL ARCHITECTURAL DESIGNS, AND OTHER DOCUMENTS PREPARED BY DAMMON ENGINEERING, INC. ARE THE PROPERTY OF DAMMON ENGINEERING, INC. AND SHALL NOT BE REPRODUCED IN WHOLE OR IN PART, OR FURNISHED TO OTHERS, IN ANY MANNER OR BY ANY MEANS, OR PROVIDED UPON THE WRITTEN OR ORAL REQUEST OF ANY PERSON OR ENTITY OTHER THAN THE OWNER FOR WHOM THE WORK IS PREPARED, WITHOUT THE WRITTEN PERMISSION OF DAMMON ENGINEERING, INC.

SHEET TITLE:
PARTIAL ELEVATION

DRAWING NUMBER:
A103

SHEET No: 6 of 8