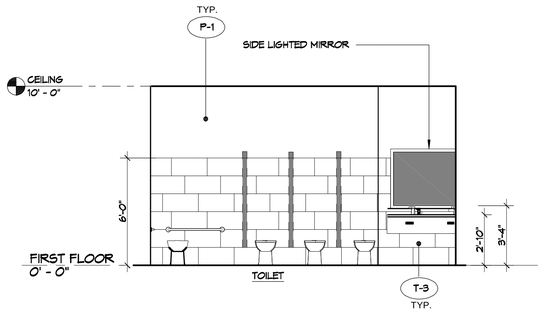

E1 INTERIOR ELEVATION AT WOMEN'S LOCKER ROOM
SCALE 1/4" = 1'-0"

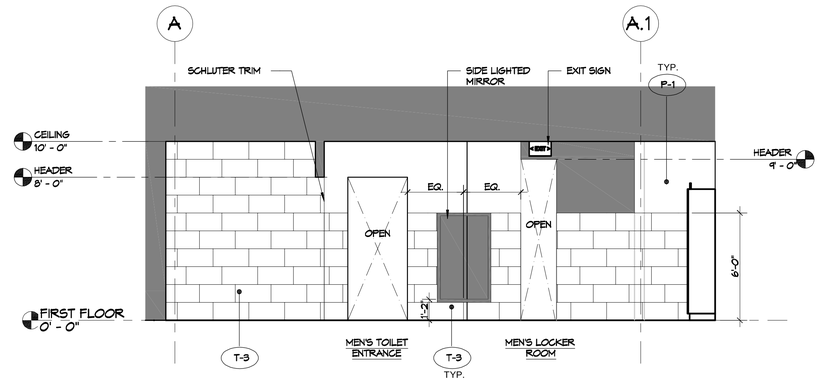

E4 INTERIOR ELEVATION AT MEN'S LOCKER ROOM
SCALE 1/4" = 1'-0"

C1 INTERIOR ELEVATION AT MEN'S LOCKER ROOM
SCALE 1/4" = 1'-0"

C4 INTERIOR ELEVATION AT POOL DECK
SCALE 1/4" = 1'-0"

A1 INTERIOR ELEVATION AT MEN'S LOCKER ROOM
SCALE 1/4" = 1'-0"

A4 INTERIOR ELEVATION AT POOL DECK
SCALE 1/4" = 1'-0"

DAMMON ENGINEERING, INC.
LOUISIANA & MISSISSIPPI
www.dammonengineering.com
info@dammonengineering.com
PH: 985.649.5832
Chief Engineer: Brian Mistich, PE
554 Old Spanish Trail
Slidell, LA 70458

REVISIONS

#	DESCRIPTION	DATE

SEAL:

MENS AND WOMENS LOCKER ROOM
CROSSGATES ATHLETIC CLUB
200 NORTH MILITARY ROAD
SLIDELL, LA.

JOB No:	2321	DATE:	10-10-2024
DRAWN BY:	LJP	CHECKED BY:	JMS

The plans and designs incorporated herein, as an instrument of service, are and shall remain the property of Dammon Engineering and shall not be used for any purpose other than the specific project for which they were prepared and published. Unauthorized use of these plans and designs without written consent of Dammon Engineering is prohibited and is the responsibility of the user. Dammon Engineering shall be indemnified, held harmless and defended by the user from any claims arising from unauthorized use of these plans and designs.

SHEET TITLE:
INTERIOR ELEVATIONS MEN/WOMENS AND POOL DECK

DRAWING NUMBER:
A110

SHEET No: 13 of 17

FILE NAME: J:_Commercial\2321 - Cross Gates Athletic\Locker Room Renovation\Working Dwgs\A110 - INTERIOR ELEVATIONS.dwg PLOT DATE & TIME: Thursday, October 10, 2024 3:56:54 PM