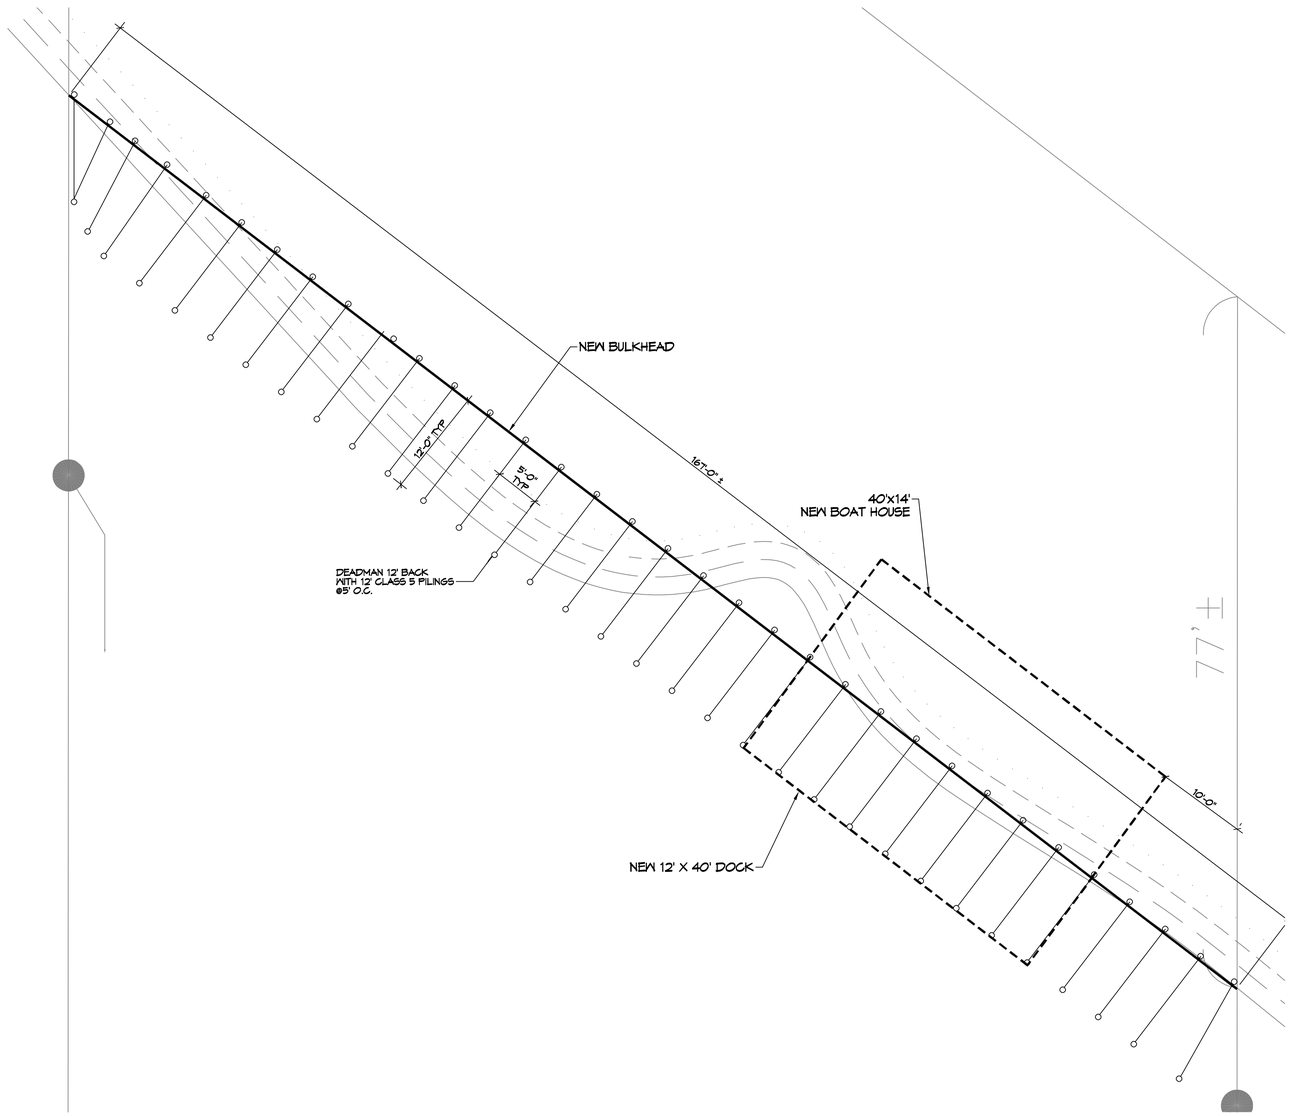

5 BULKHEAD PILING PLAN

SCALE: 1/8" = 1'-0"

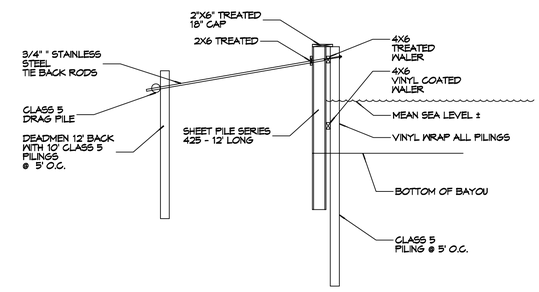

6 TYPICAL BULKHEAD SECTION

SCALE: 3/16" = 1'-0"

PILING NOTES

1. PILES ARE TO BE CLASS 5 PRESSURE TREATED WITH A 6 INCH TIP AND 8" BUTT.
2. ALL PILES SHALL BE DRIVEN TO REFUSAL.
3. CONTRACTOR SHALL DRIVE TEST PILE.
4. NO FIELD SUPERVISION OR INSPECTION PROVIDED UNDER THIS SEAL UNLESS OTHERWISE NOTED.
5. PILE LAYOUT MAY BE MODIFIED DUE TO ACTUAL DRIVING CONDITIONS. ENGINEER TO BE NOTIFIED ON ANY MODIFICATION.
7. A PILE BLOW COUNT LOG OF ALL PILES IS TO BE SUBMITTED TO THE ENGINEER OF RECORD. FAILURE TO SUBMIT SAID LOG WILL RELEASE THE ENGINEER OF ALL RESPONSIBILITY AFTER 5 DAYS OF INSTALLING.

GENERAL NOTES

1. ALL LUMBER SHALL BE PRESSURE TREATED WITH A RETENTION OF .4 PER C.F.
2. ALL FASTENERS SHALL BE HOT DIPPED GALVANIZED (HDG) PER ASTM A153.
3. ALL CONNECTORS SHALL BE HDG PER ASTM A653, CLASS G185 SHEET WITH 1.85 OZ/SF ZINC COATING.

DAMMON ENGINEERING, INC.
554 Old Spanish Trail
Slidell, LA 70461
PH: 985.649.5832
www.dammonengineering.com
info@dammonengineering.com
Fax: 985.641.5950

REVISIONS

#	DESCRIPTION	DATE

SEAL:

NEW BOAT HOUSE FOR AND BULKHEAD;

JODY GRASS

419 WEST 5TH AVENUE
COVINGTON, LA 70433

JOB No:	2024	DATE:	04-10-2024
DRAWN BY:	GKD	CHECKED BY:	BAM

For date of service and use of plans, drawings and specifications prepared and provided by Dammon Engineering, Inc. (hereinafter "Engineer") and/or its consultants, Client agrees to the following: Client shall rely solely on the most recent issued for construction plans and specifications prepared and provided by Engineer, to which the most recent issued and issued for construction notes consent of Engineer and payment in full for services have been given and made by Engineer. Client shall not rely on any other plans and specifications or any other version thereof.
COPYRIGHT © 2024 DAMMON ENGINEERING, INC. ALL RIGHTS RESERVED.

SHEET TITLE:
BULKHEAD PLAN

DRAWING NUMBER:

S102

SHEET No: 3 of 3

FILE NAME: J:\+ Foundations or Structures\2024\Jody Grass Bulkhead\Jody Grass Bulkhead.dwg PLOT DATE & TIME: Tuesday, September 10, 2024 4:13:13 PM