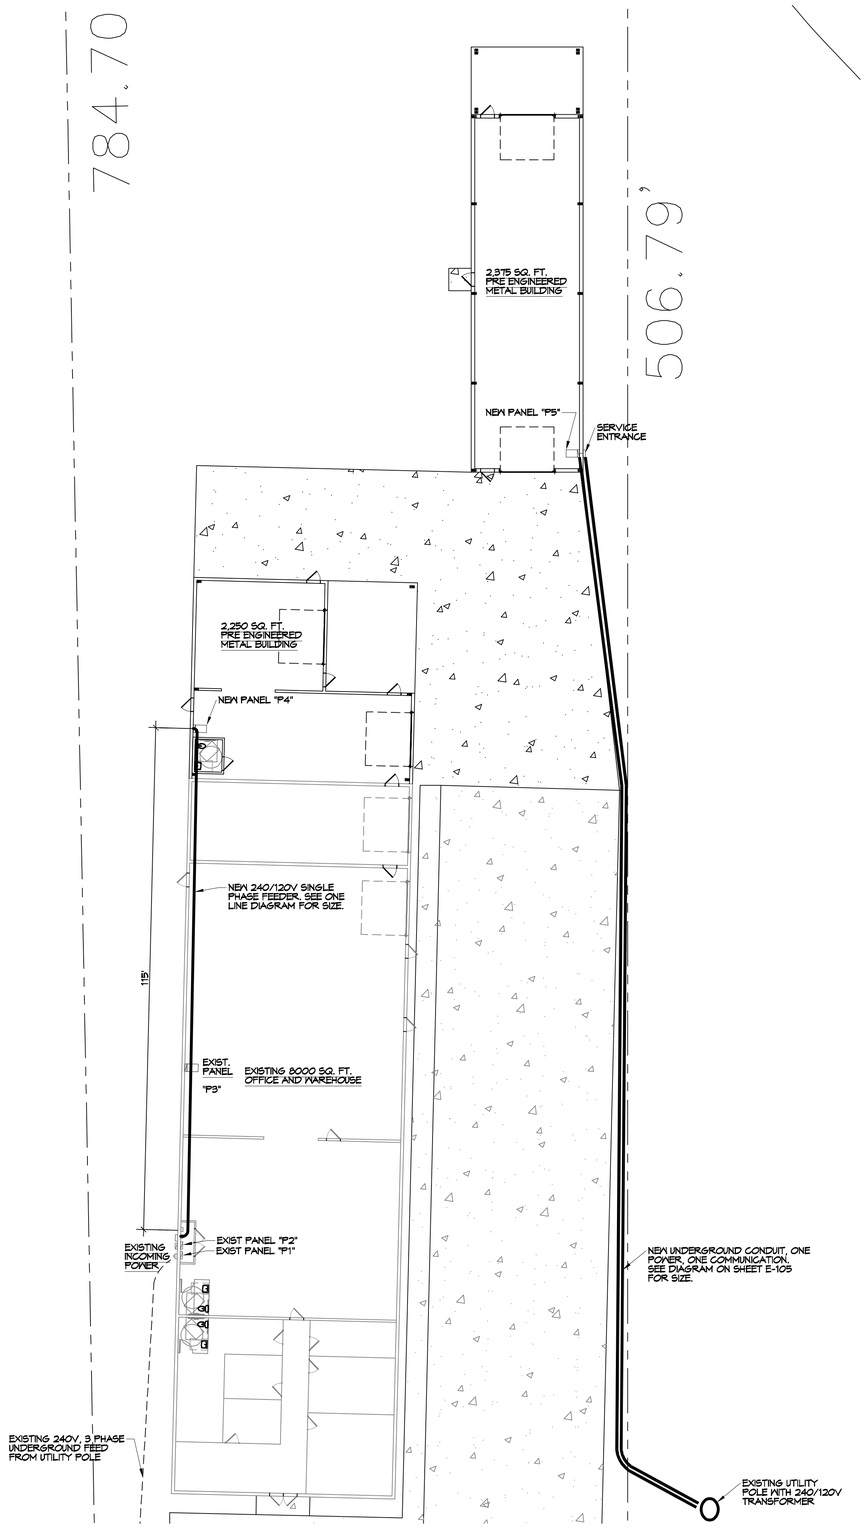

26 SITE UTILITY
SCALE: 1/16"=1'-0"

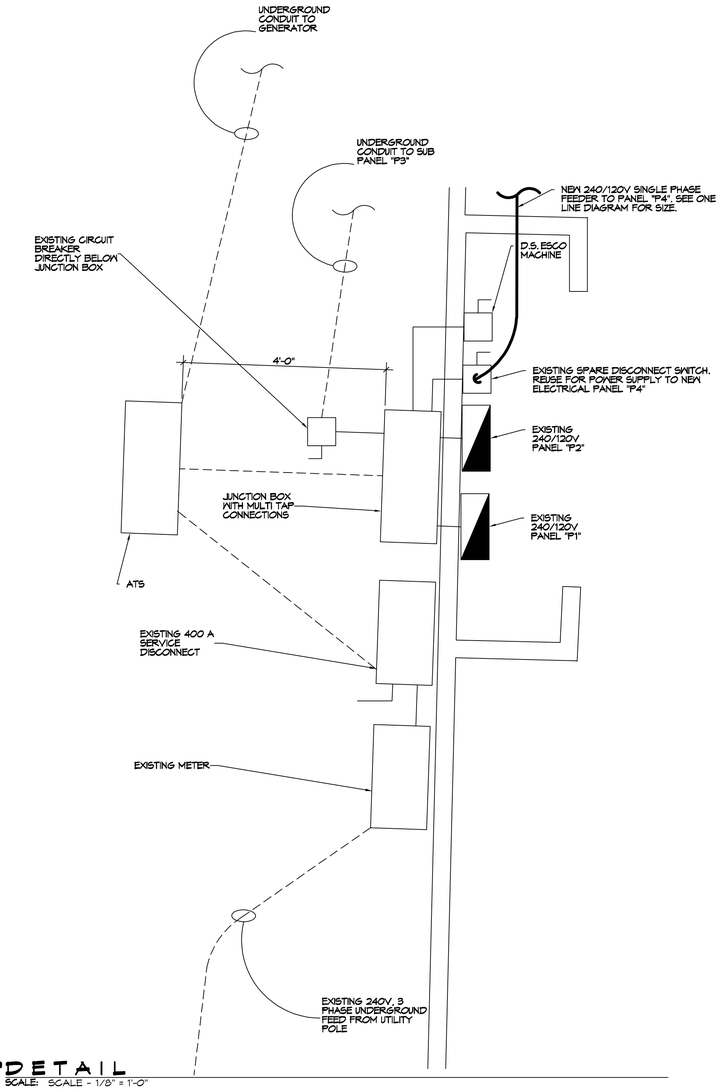

27 DETAIL
SCALE: SCALE - 1/8" = 1'-0"

DAMMON ENGINEERING, INC.
LOUISIANA & MISSISSIPPI
Chief Engineer: Brian Mistich, PE
554 Old Spanish Trail
Slidell, LA 70458
www.dammonengineering.com
info@dammonengineering.com
PH: 985.649.5832

REVISIONS

#	DESCRIPTION	DATE

SEAL:

STATE OF LOUISIANA
BRIAN A. MISTICH
License No. 30187
PROFESSIONAL ENGINEER

NEW WAREHOUSES
SEC-SPECIALITY ENHANCED IMAGING
429 SOUTH STREET
SLIDELL, LA 70460

JOB No:	2498	DATE:	08-21-2025
DRAWN BY:	CKD	CHECKED BY:	BAM

SHEET TITLE:
SITE UTILITY

DRAWING NUMBER:
E101

SHEET No: 11 of 16