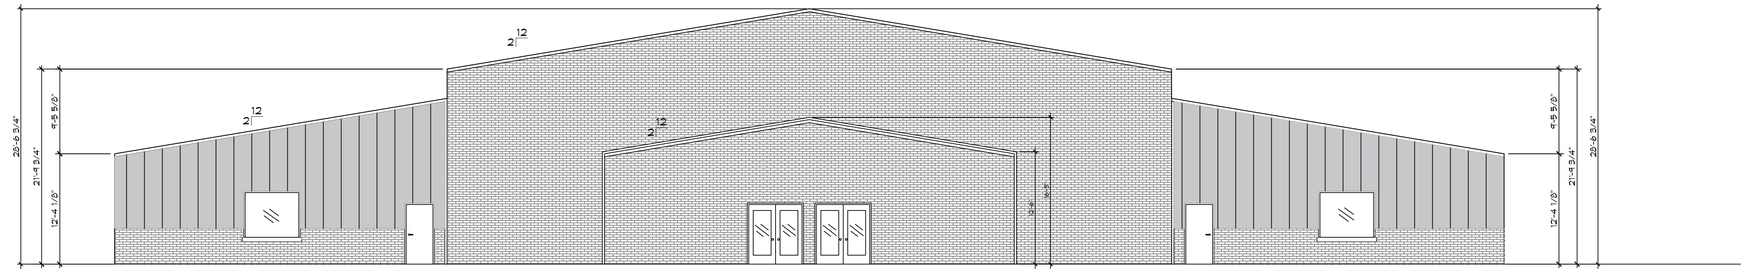

4 FRONT ELEVATION
SCALE: 1/8"=1'-0"

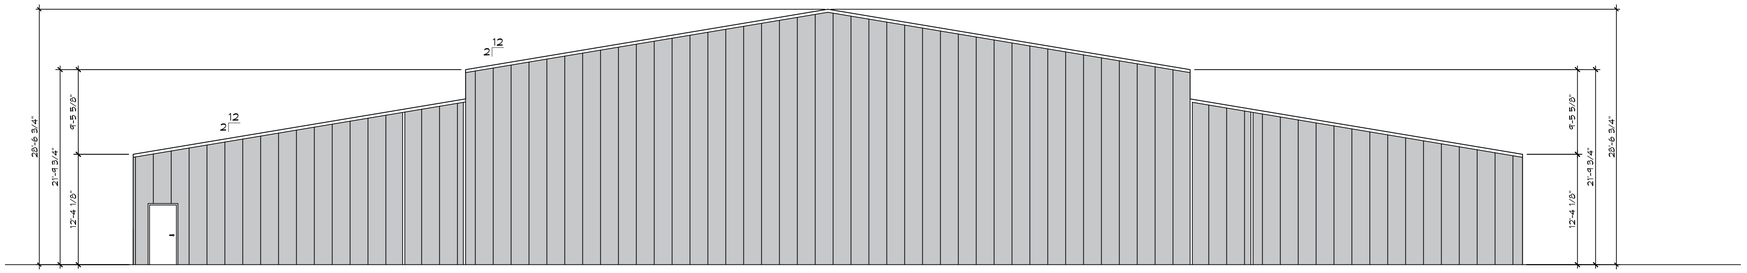

5 REAR ELEVATION
SCALE: 1/8"=1'-0"

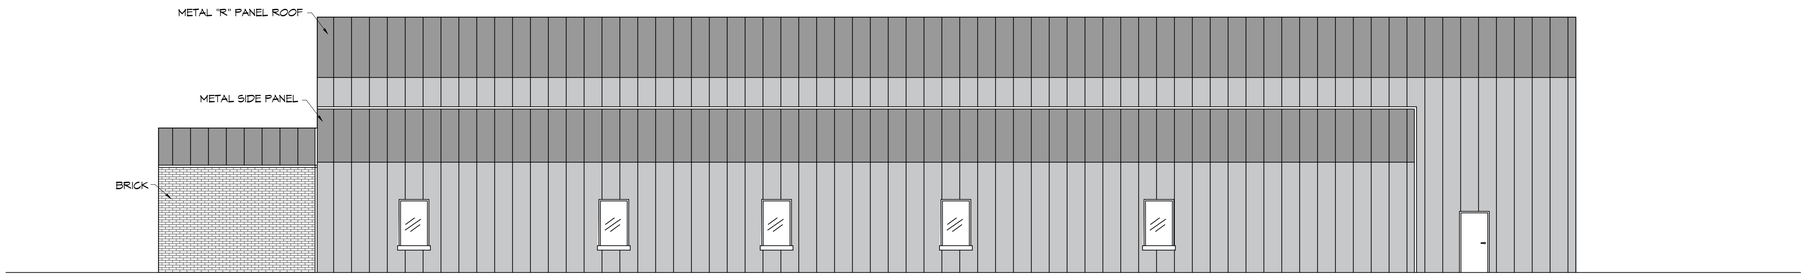

6 RIGHT ELEVATION
SCALE: 1/8"=1'-0"

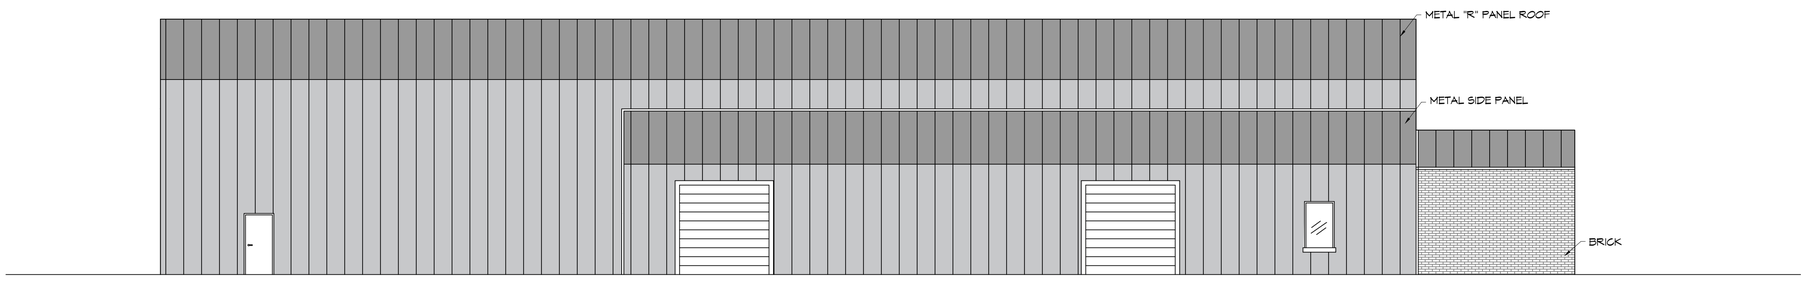

7 LEFT ELEVATION
SCALE: 1/8"=1'-0"

DAMMON ENGINEERING, INC.
LOUISIANA & MISSISSIPPI
www.dammonengineering.com
www.dammonpowered.com
PH: 985.649.5832 F: 985.641.5950
Chief Engineer: Brian Mistich, PE
5504 Oxford Trail
Slidell, LA 70458

#	DESCRIPTION	DATE

REVISIONS

ROPE JOHN PAUL AUDITORIUM
1901 JAGUAR DR
SLIDELL, LA 70461

JOB No:	2295	DATE:	12-2-2025
DRAWN BY:	CKD	CHECKED BY:	JMS

These drawings and specifications are the property and proprietary information of Dammon Engineering and shall remain the property of Dammon Engineering, and no copy thereof shall be made by any other person or used for any purpose other than those authorized by Dammon Engineering, or on any other project for which it has been prepared and developed without written consent of Dammon Engineering. Visual contact with these drawings and specifications shall constitute prima facie evidence of the acceptance of these restrictions.

SHEET TITLE:
BLDG ELEAVTIONS

DRAWING NUMBER:
A103

SHEET No: 4 of 4

FILE NAME: J:\- Schools Private\Rope John Paul Middle Auditorium\Current Drawings\A103 - Elevation Plan.dwg PLOT DATE & TIME: Tuesday, December 2, 2025 3:33:10 PM