Note:
The Contractor will not pour above the bottom of the Slab until the paving adjacent to the Basin has been completed.

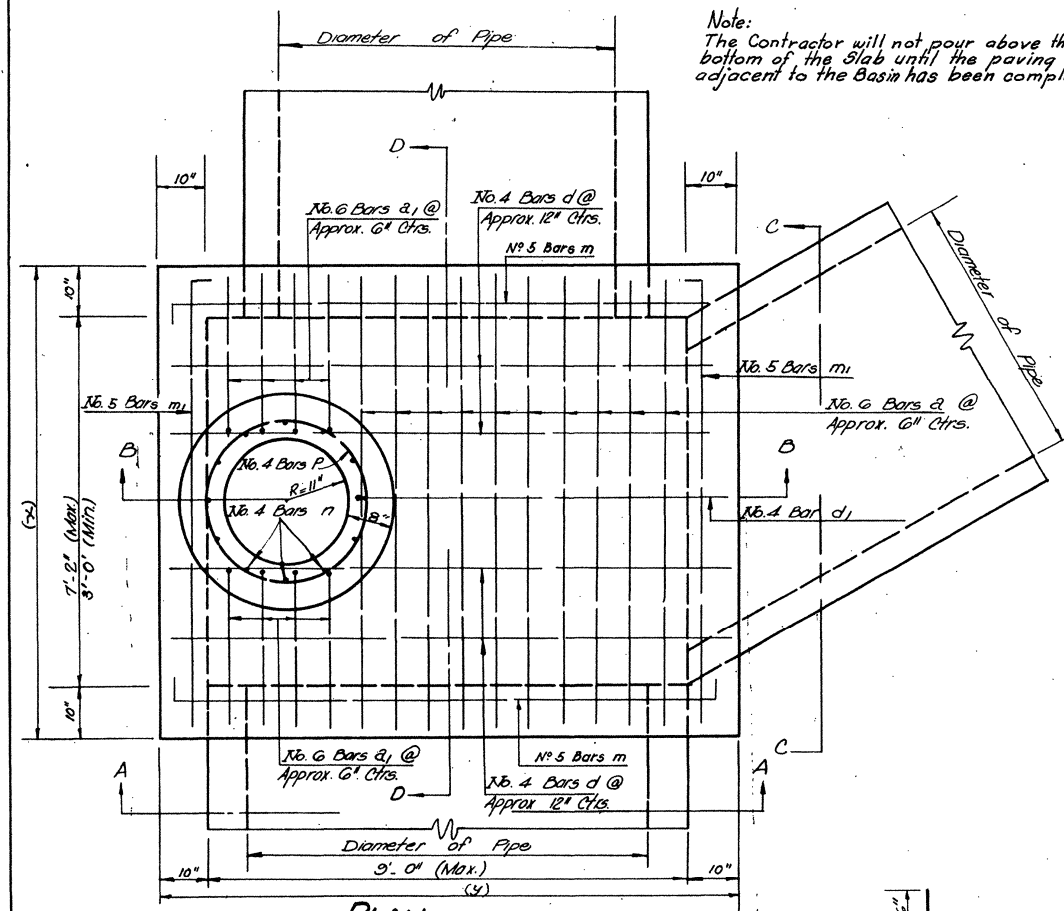

PLAN
(CAST IRON SEAT & COVER NOT SHOWN)

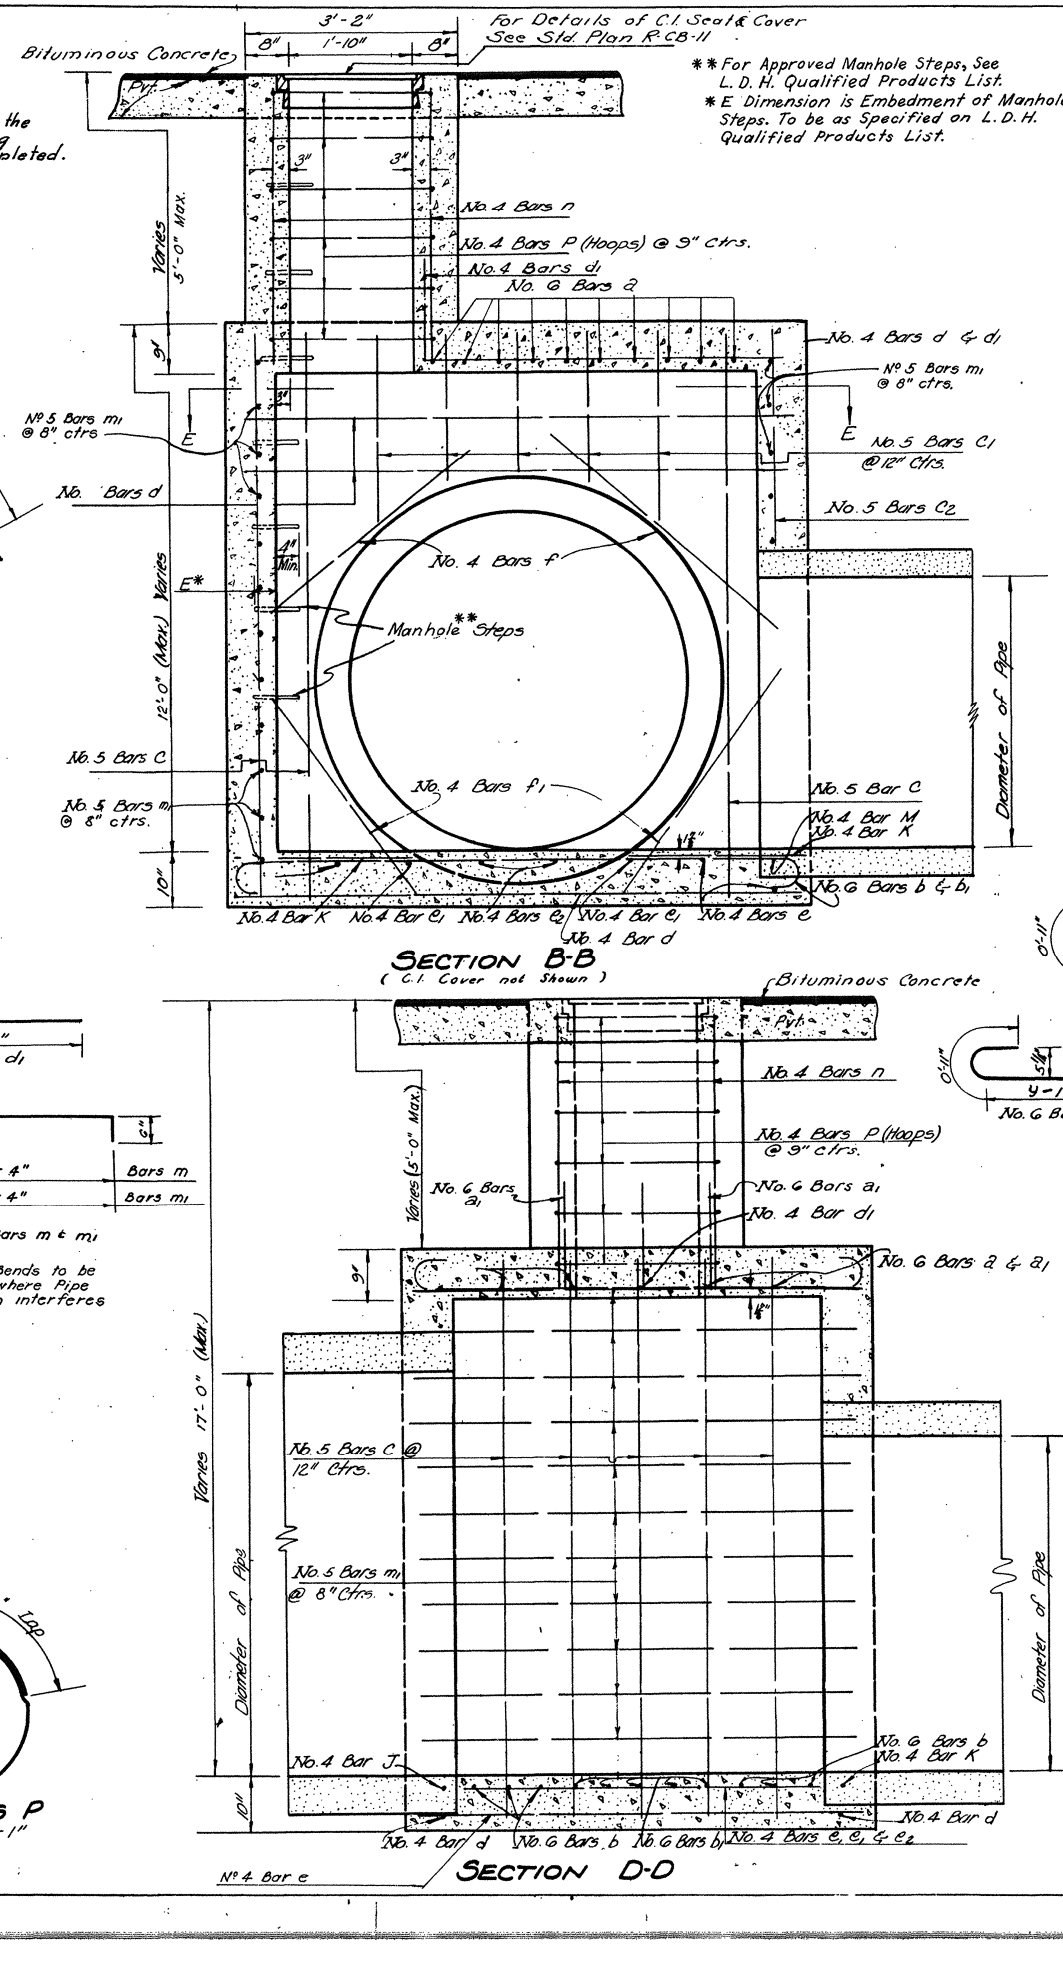

SECTION B-B
(C.I. Cover not Shown)

** For Approved Manhole Steps, See L.D.H. Qualified Products List.
* E Dimension is Embedment of Manhole Steps. To be as Specified on L.D.H. Qualified Products List.

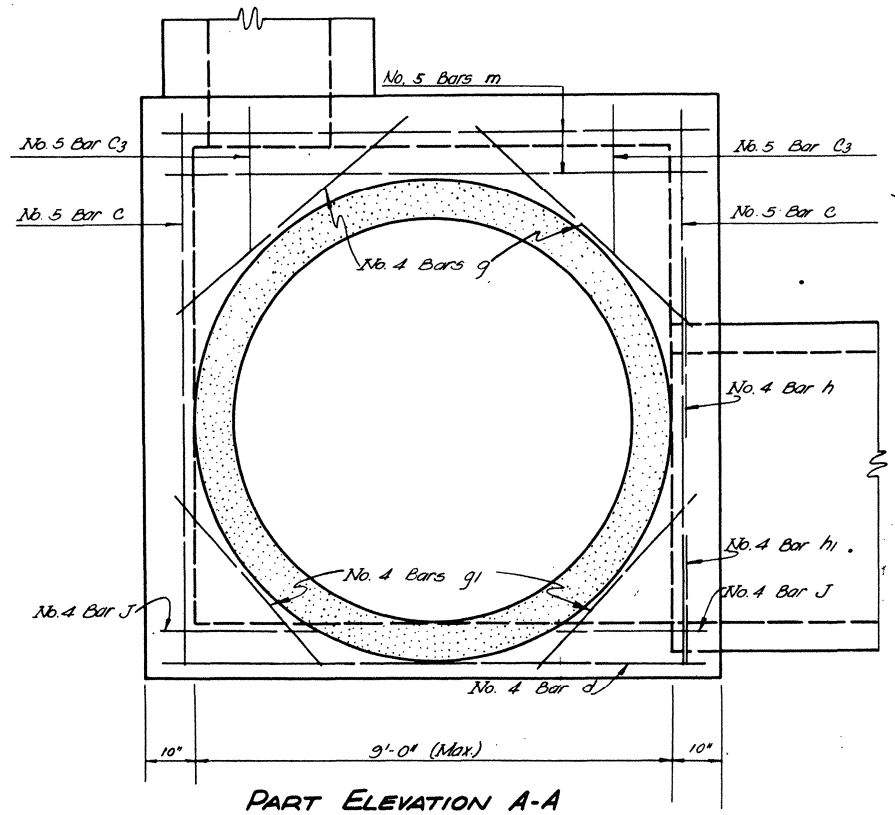

PART ELEVATION A-A

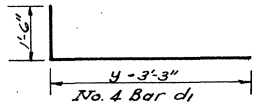

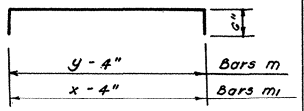

Nº 5 Bars m & m1

Note: 6" bends to be omitted where Pipe connection interferes

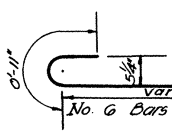

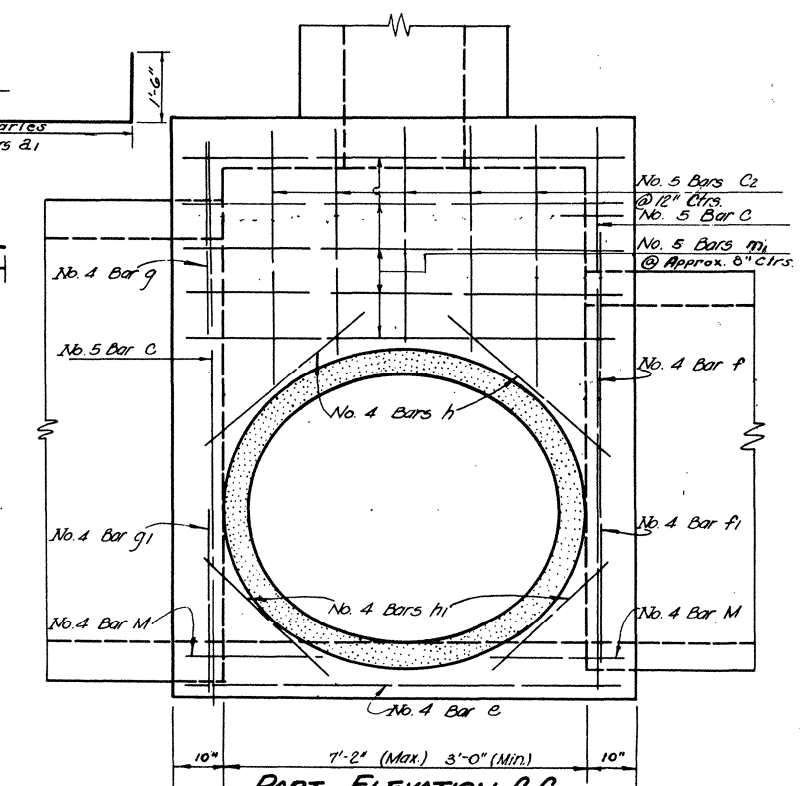

PART ELEVATION C-C

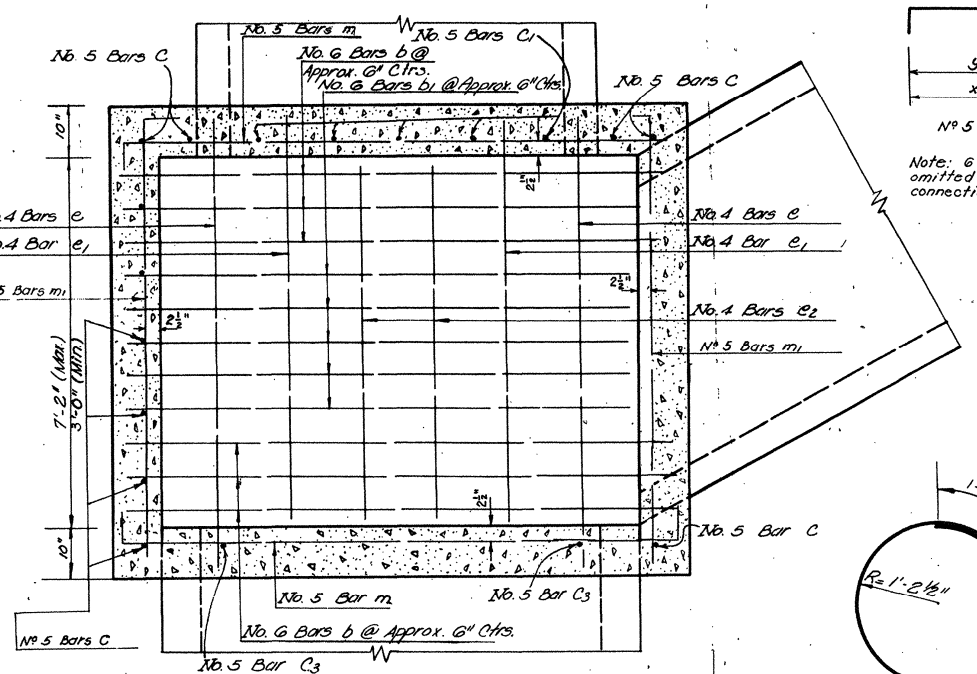

SECTION EE

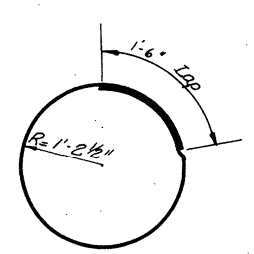

No. 4 HOOPS P
Unit Length 3'-1"

SECTION D-D

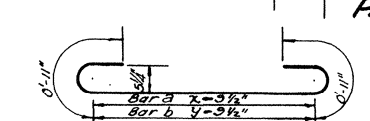

Note:
For details of C.I. Seat & Cover and any other information not shown see Std. Plan R-CB-11.

DATE	DESCRIPTION	BY
5-3-76	M.H. Steps	W.T.J.
4-6-76	Note on Pouring Sequence	W.T.J.
6-4-64	Steps changed to Wrought Iron & Det. Steps Add.	W.E.M.
	REVISIONS	

STANDARD PLAN R.C. MANHOLE

72" MAXIMUM PIPE CONNECTION IN SIDE AND END WALLS

To be used in conjunction with Std. Plan R-CB-11

DATED July 8, 1960 For Heights from 12'-1" to 17'-0" incl.

STATE OF LOUISIANA
DEPARTMENT OF HIGHWAYS

DESIGNED	DETAILED	TRACED
CHECKED	CHECKED	CHECKED
IN CHARGE OF		

R-CB-32 MOD.

R-CB-32 MOD.