ABBREVIATIONS

CB = CATCH BASIN
CMP = CORRUGATED METAL PIPE
COR = CENTER OF ROAD
EOR = EDGE OF ROAD
FM = FORCE MAIN
INV = INVERT
MH = NEW SANITARY SEWER MANHOLE
RCP = ROUND CORRUGATED PIPE
RCPA = ROUND CORRUGATED PIPE-ARCH
ROW = RIGHT OF WAY
SW = SWALE

LEGEND

—FM— —FM—	6" FORCE MAIN
—SS—	GRAVITY FED SEWER
	POWER POLE
Ⓢ	SANITARY SEWER MAN HOLE
X	EXISTING ELEVATION
STA=0+00' / EL=101.1'	STATION # / ELEVATION

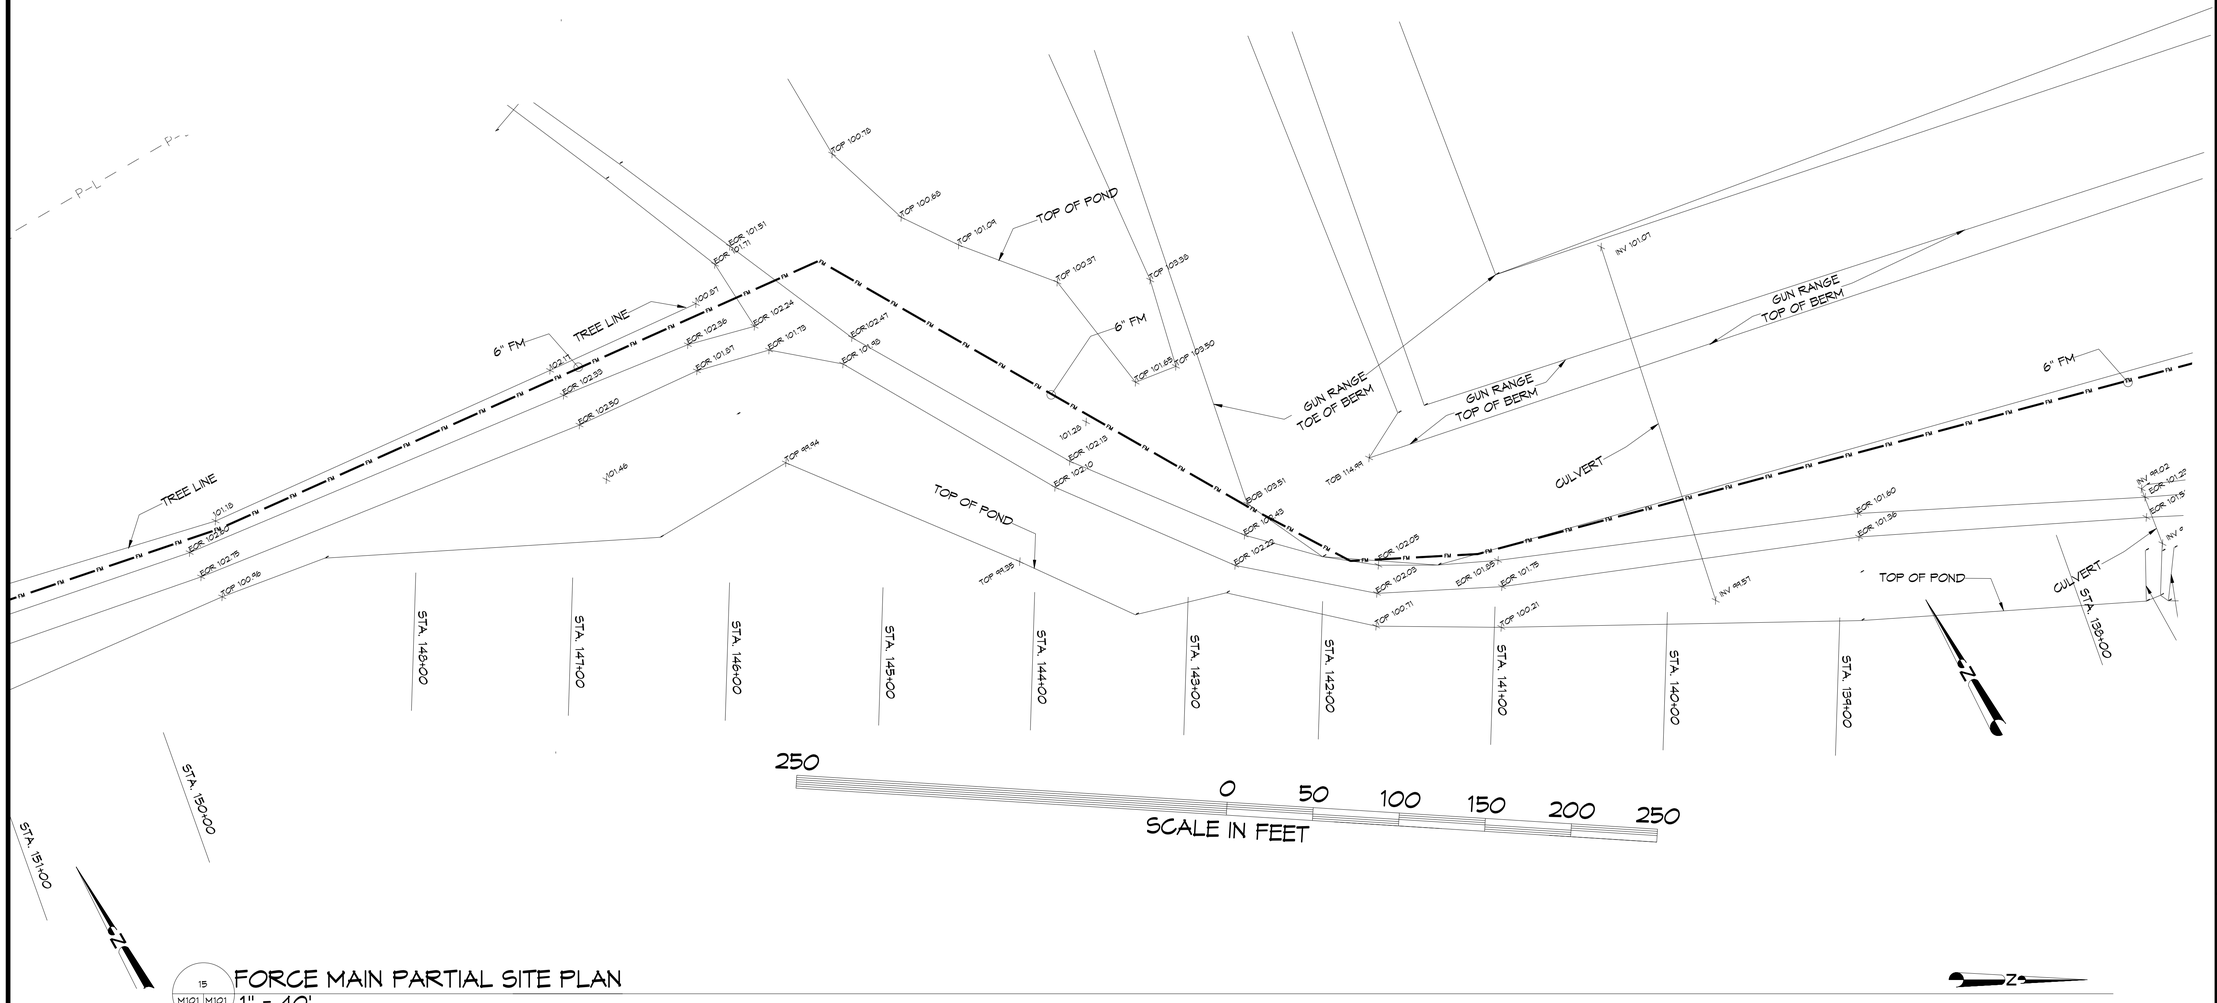

15 M101 M101

FORCE MAIN PARTIAL SITE PLAN

1" = 40'

DAMMON ENGINEERING, INC.
LOUISIANA & MISSISSIPPI

Chief Engineer: Brian Mistich, PE
554 Old Spanish Trail
Slidell, LA 70458

www.dammonengineering.com
info@dammonengineering.com
PH: 985.649.5832

#	DESCRIPTION	DATE

REVISIONS

SEAL: STATE OF LOUISIANA — BRIAN A. MISTICH — License No. 30187 — 6/26/2024 — PROFESSIONAL ENGINEER

NEW FORCEMAIN
TANGIPAHOA PARISH LANDFILL
AMITE CITY, LA

JOB No:	2490
DATE:	5-8-2024
DRAWN BY:	DPP
CHECKED BY:	BM

THIS DRAWING IS THE PROPERTY OF DAMMON ENGINEERING, INC. AND MAY NOT BE REPRODUCED OR USED FOR OTHER PROJECTS WITHOUT THE WRITTEN CONSENT OF DAMMON ENGINEERING, INC. THIS DRAWING AND ANY COPIES THEREOF FURNISHED BY DAMMON ENGINEERING, INC. ARE TO BE RETURNED UPON REQUEST AND ARE NOT TO BE LOANED, SOLD, OR OTHERWISE DISPOSED OF WITHOUT THE WRITTEN CONSENT OF DAMMON ENGINEERING, INC.

SHEET TITLE:
FORCE MAIN HWY 16

DRAWING NUMBER:
M1011

SHEET No: 3 of 7

FILE NAME: J:\= Government\2490 - Tang Oxidation Pond Force Main\Drawings\Current\M-101 - Force Main Site Plan.dwg PLOT DATE & TIME: Wednesday, June 26, 2024 8:30:18 AM