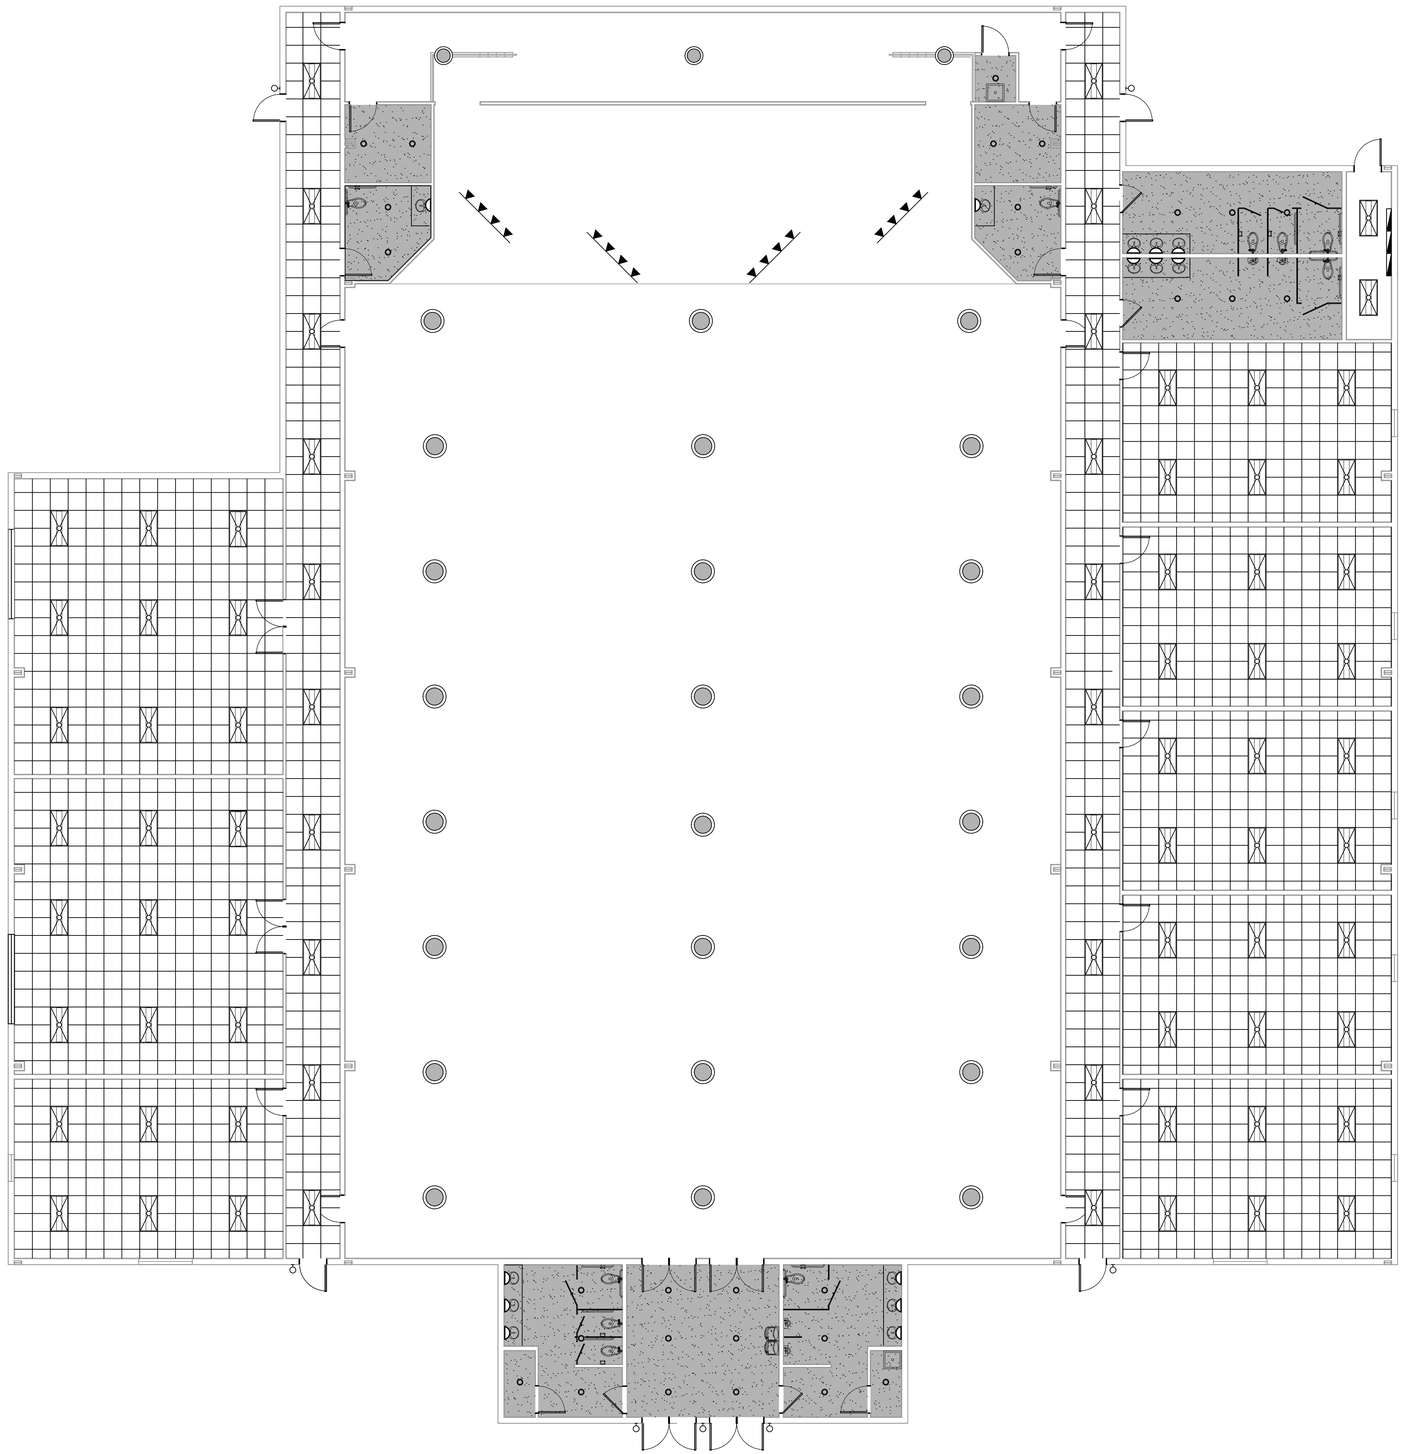

3 REFLECTED CEILING PLAN
SCALE: 1/8"=1'-0"

DAMMON ENGINEERING, INC.
LOUISIANA & MISSISSIPPI

Chief Engineer: Brian Mistich, PE
554 Old Spanish Trail
Slidell, LA 70458

www.dammonengineering.com
info@dammonengineering.com
PH: 985.649.5832 F: 985.641.5950

#	DESCRIPTION	DATE

REVISIONS

POPE JOHN PAUL AUDITORIUM

1401 JAGUAR DR.
SLIDELL, LA 70461

JOB No:	2295
DATE:	12-2-2025
DRAWN BY:	GCD
CHECKED BY:	JVS

THIS DRAWING IS AN INSTRUMENT OF SERVICE AND IS THE PROPERTY OF DAMMON ENGINEERING, INC. ANY REPRODUCTION OF THIS DRAWING WITHOUT WRITTEN CONSENT OF DAMMON ENGINEERING, INC. IS PROHIBITED. ANY REPRODUCTION OF THIS DRAWING WITHOUT THE SEAL AND SIGNATURE OF THE ENGINEER IS PROHIBITED. THIS DRAWING IS THE PROPERTY OF DAMMON ENGINEERING, INC. AND IS TO BE RETURNED UPON REQUEST. THIS DRAWING MAY NOT BE USED FOR ANY PURPOSE OTHER THAN THE PROJECT FOR WHICH THE SAME WAS PREPARED AND PROVIDED WITHOUT WRITTEN CONSENT OF DAMMON ENGINEERING, INC. ANY REPRODUCTION OF THIS DRAWING WITHOUT WRITTEN CONSENT IS PROHIBITED.

SHEET TITLE:
REFLECTED CEILING PLAN

DRAWING NUMBER:
A103

SHEET No: 3 of 4

FILE NAME: J:_Schools Private\Pope John Paul Sidell Auditorium\Current Drawings\A103 - Reflected Ceiling Plan.dwg PLOT DATE & TIME: Tuesday, December 2, 2025 3:14:07 PM