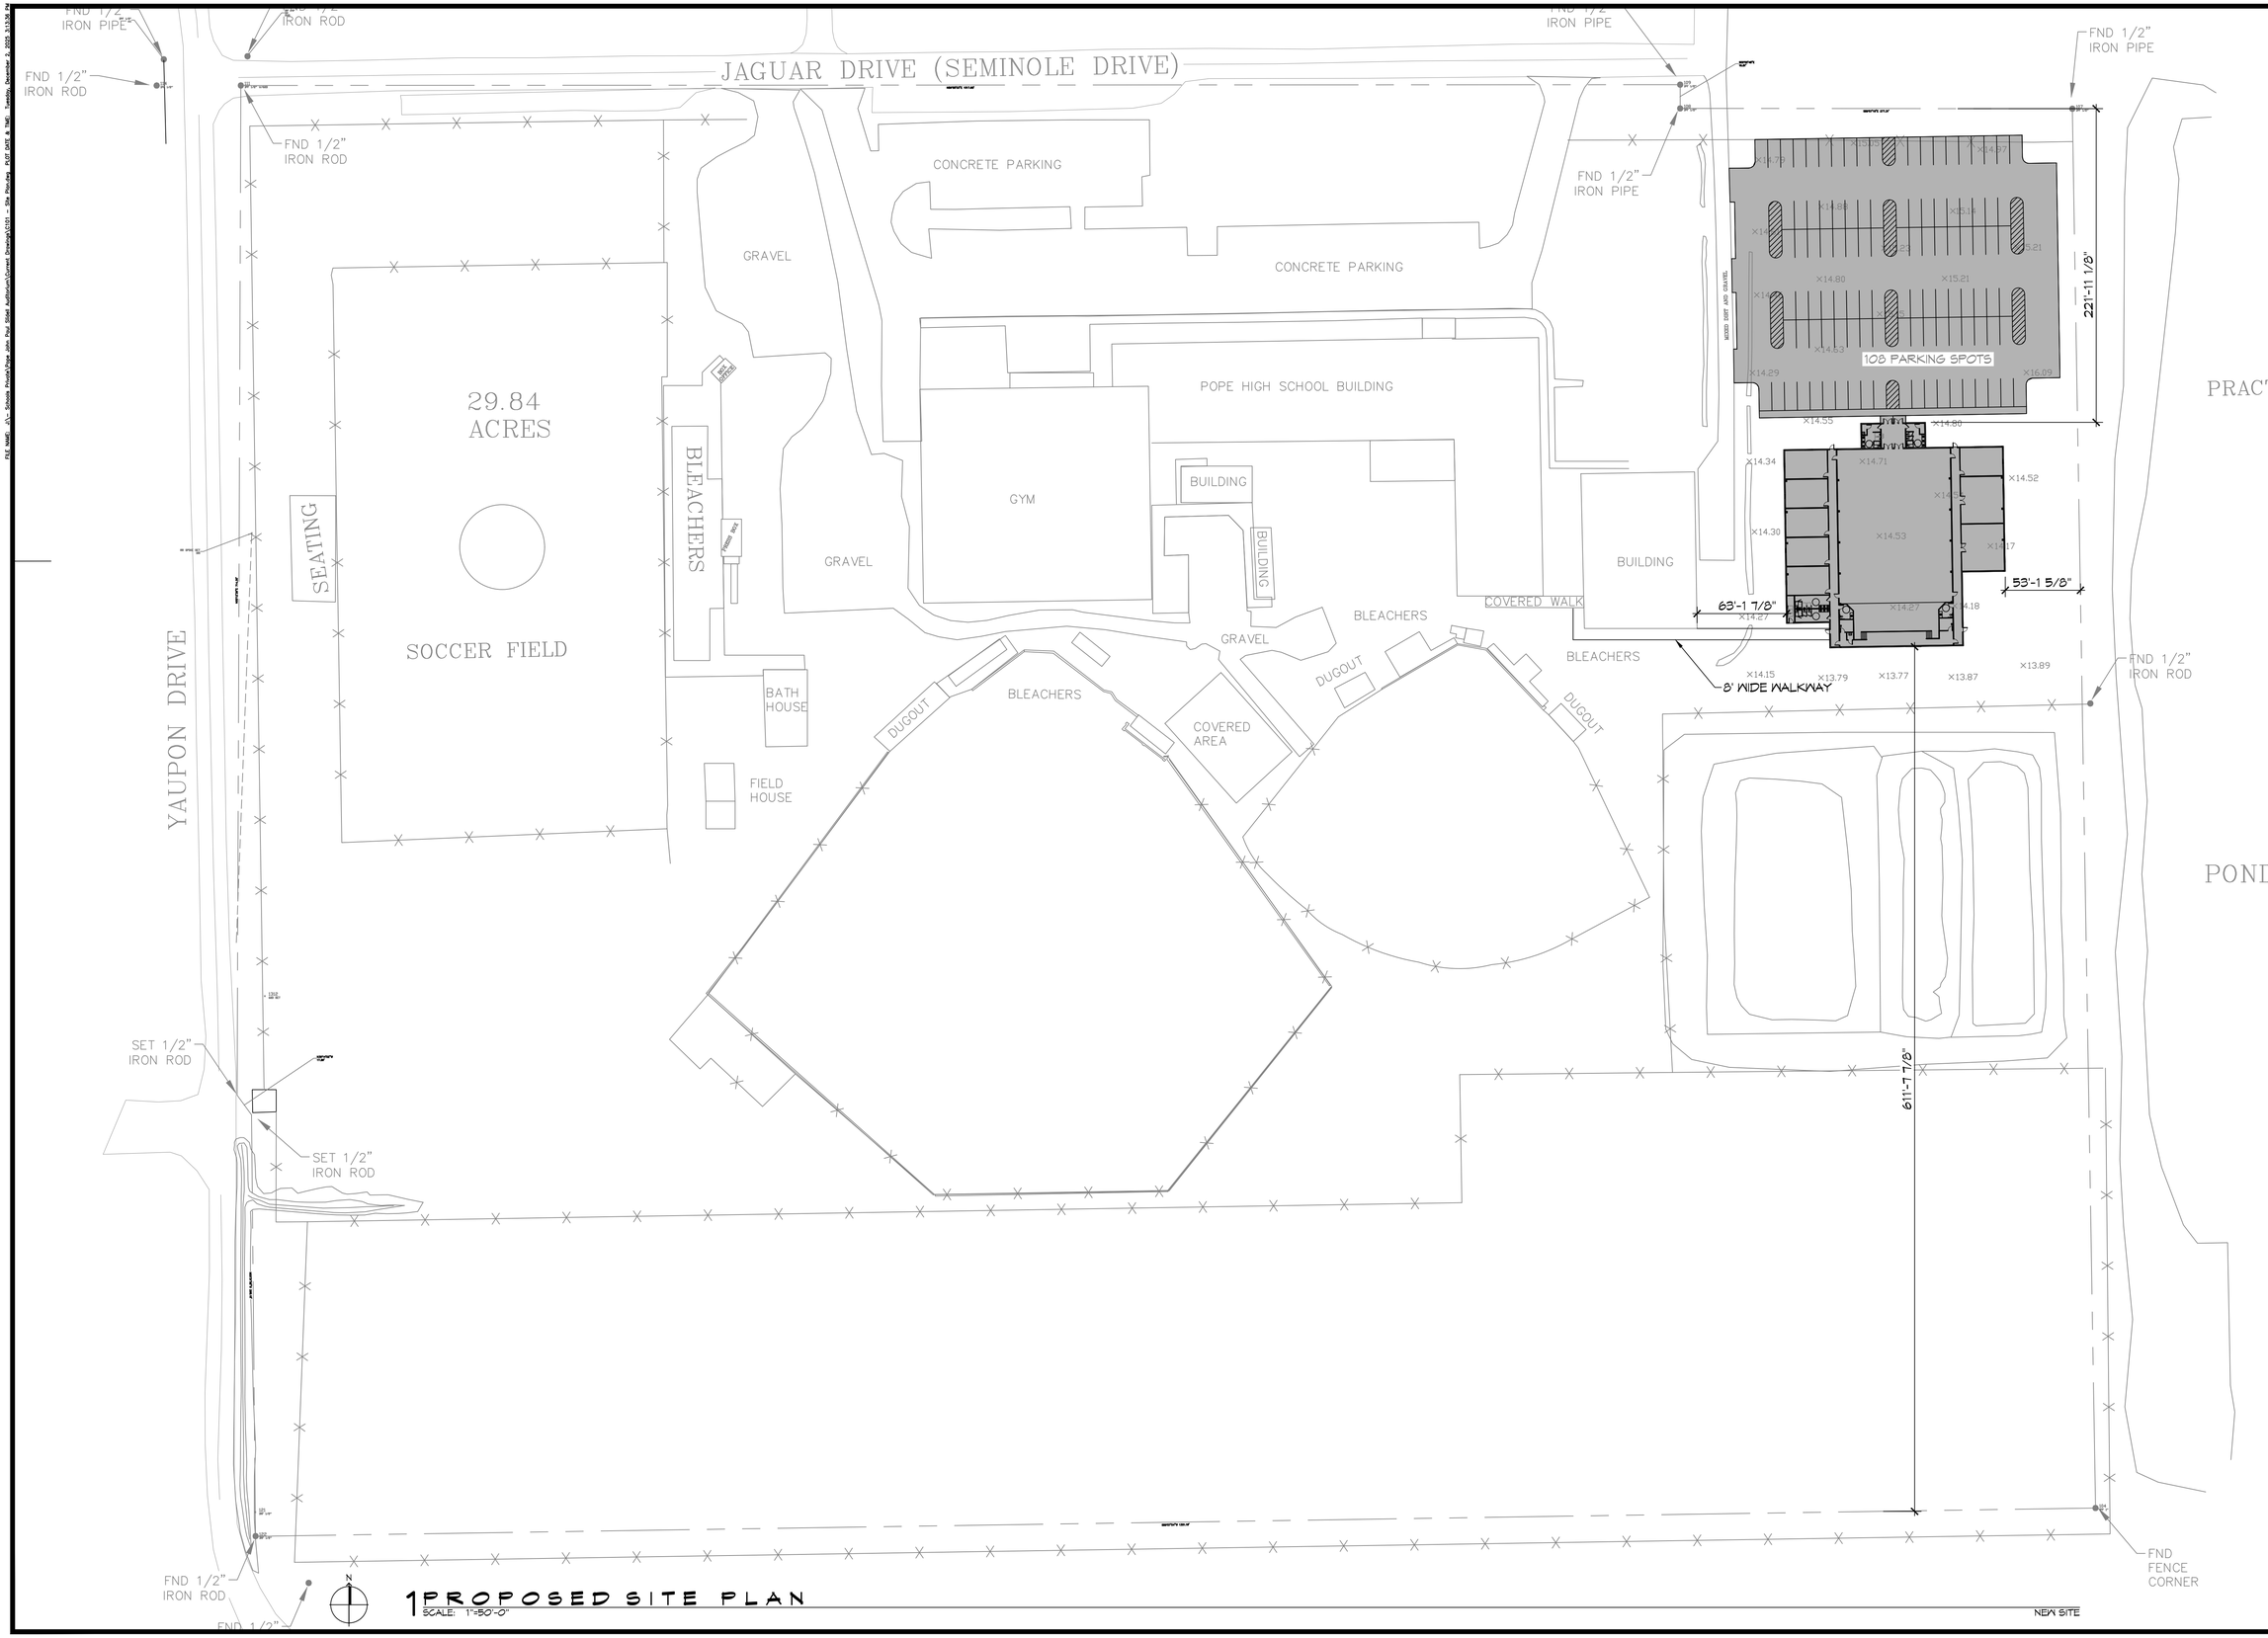

1 PROPOSED SITE PLAN
SCALE: 1"=50'-0"

DAMMON ENGINEERING, INC.
LOUISIANA & MISSISSIPPI

www.dammonengineering.com
info@dammonengineering.com
PH: 985.649.5832 F: 985.641.5950

Chief Engineer: Brian Wistich, PE
554 Old Spanish Trail
Slidell, LA 70458

#	DESCRIPTION	DATE

REVISIONS

POPE JOHN PAUL AUDITORIUM

1901 JAGUAR DR.
SLIDELL, LA 70461

JOB No:	2295	DATE:	12-2-2025
DRAWN BY:	CKD	CHECKED BY:	BAM

The design & drawings are property of Dammon Engineering, and shall not be used for any purpose not specifically agreed to in writing by Dammon Engineering. Any reproduction or distribution of these drawings or specifications, or any artwork shown thereon, without the written permission of Dammon Engineering is prohibited. Persons receiving these drawings or specifications and contractors and subcontractors performing work shown on these drawings or specifications shall confirm and verify all dimensions, quantities and conditions prior to beginning work.

SHEET TITLE:
PROPOSED SITE PLAN

DRAWING NUMBER:
C101

SHEET No: 1 of 4