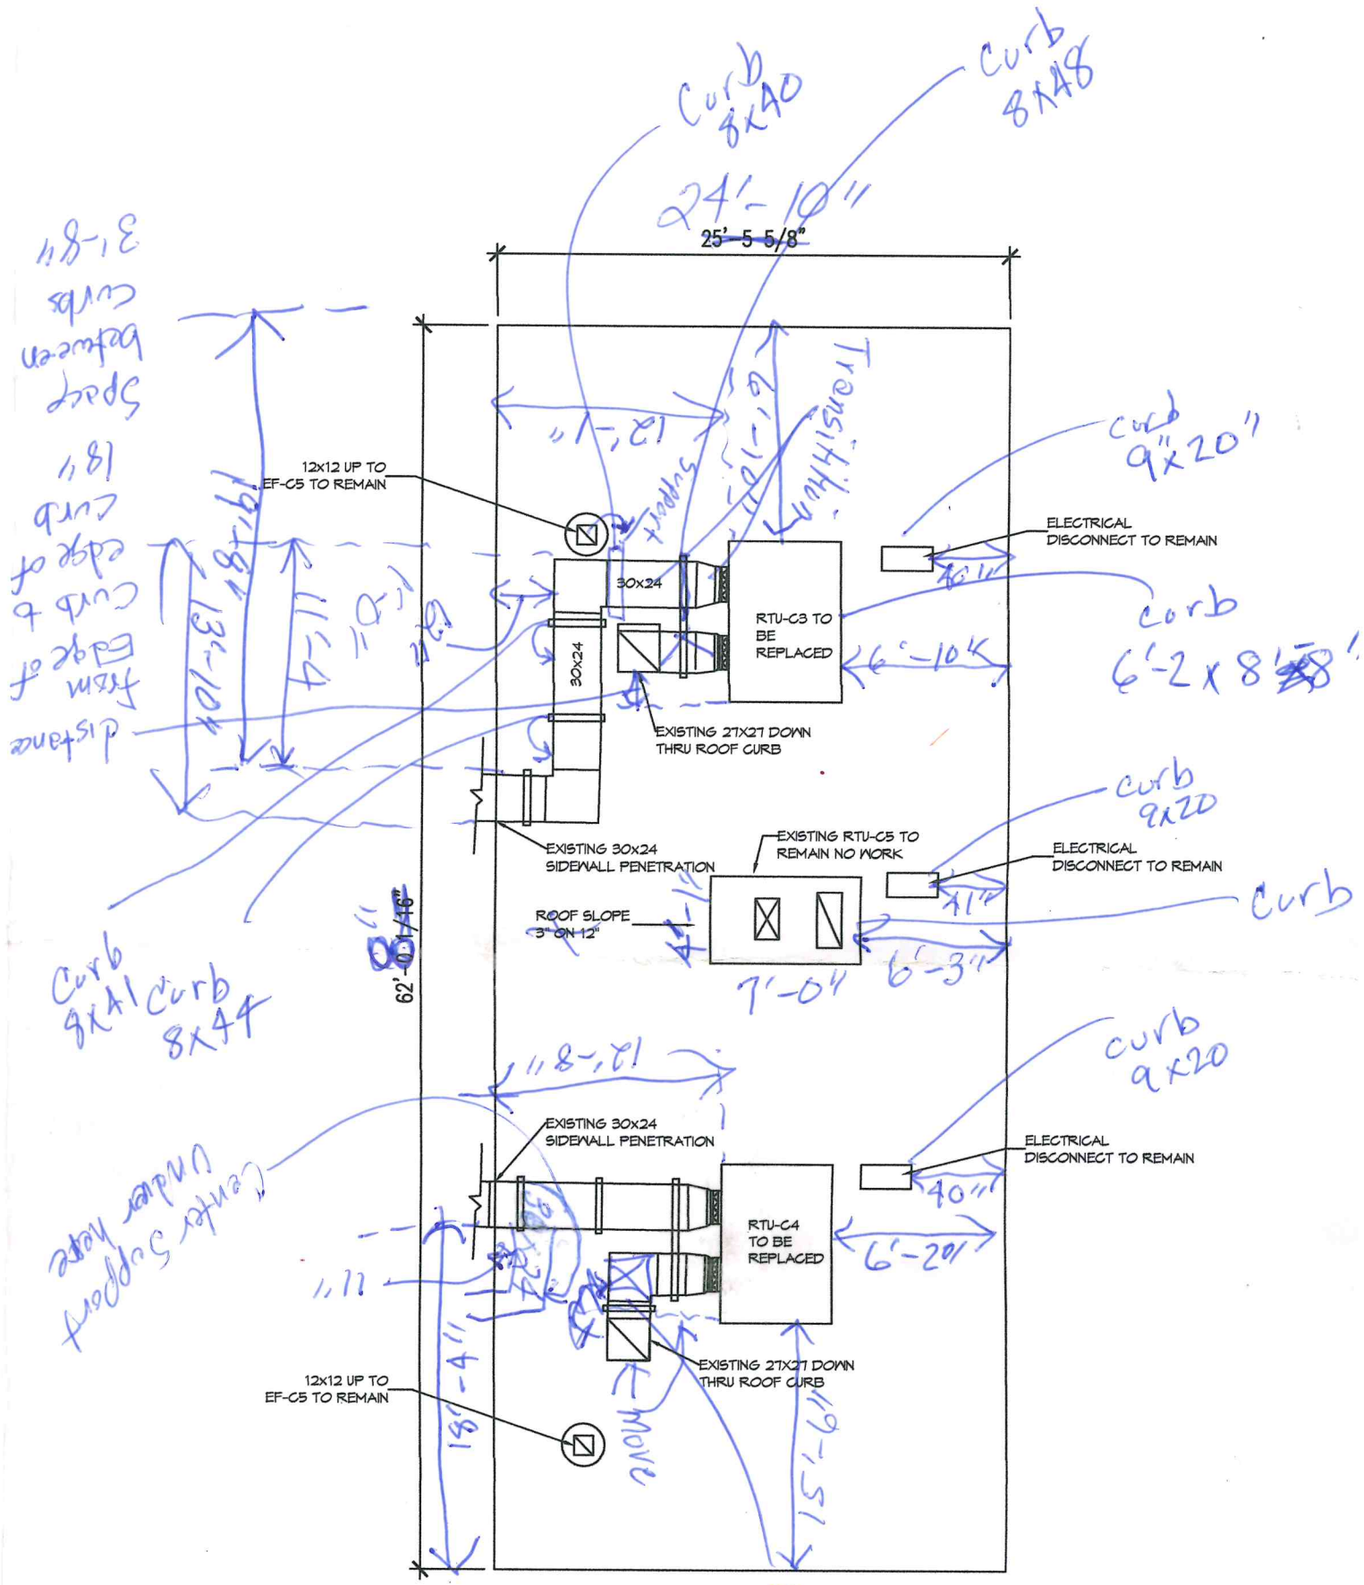
25'-5 5/8"
62'-10 7/16"
12x12 UP TO EF-C5 TO REMAIN
30x24
30x24
RTU-C3 TO BE REPLACED
EXISTING 27X27 DOWN THRU ROOF CURB
EXISTING 30x24 SIDEWALL PENETRATION
EXISTING RTU-C5 TO REMAIN NO WORK
ROOF SLOPE 3" ON 12"
ELECTRICAL DISCONNECT TO REMAIN
ELECTRICAL DISCONNECT TO REMAIN
EXISTING 30x24 SIDEWALL PENETRATION
RTU-C4 TO BE REPLACED
ELECTRICAL DISCONNECT TO REMAIN
EXISTING 27X27 DOWN THRU ROOF CURB
12x12 UP TO EF-C5 TO REMAIN
Curb 8x40
Curb 8x48
24'-10"
Transition
Support
12'-1"
Curb 9"x20"
Curb 6'-2 x 8'-8"
6'-10"
Curb 9x20
Curb
7'-0"
6'-3"
Curb 9x20
6'-20"
Move
19'-4"
19'-5"
Center Support under roof
Space between curbs 3'-8"
distance from edge of curb to edge of curb 18"
19'-8"
13'-10"
Curb 9x41 Curb 8x44
Face of curb to face of curb 31" distance between curbs 51"