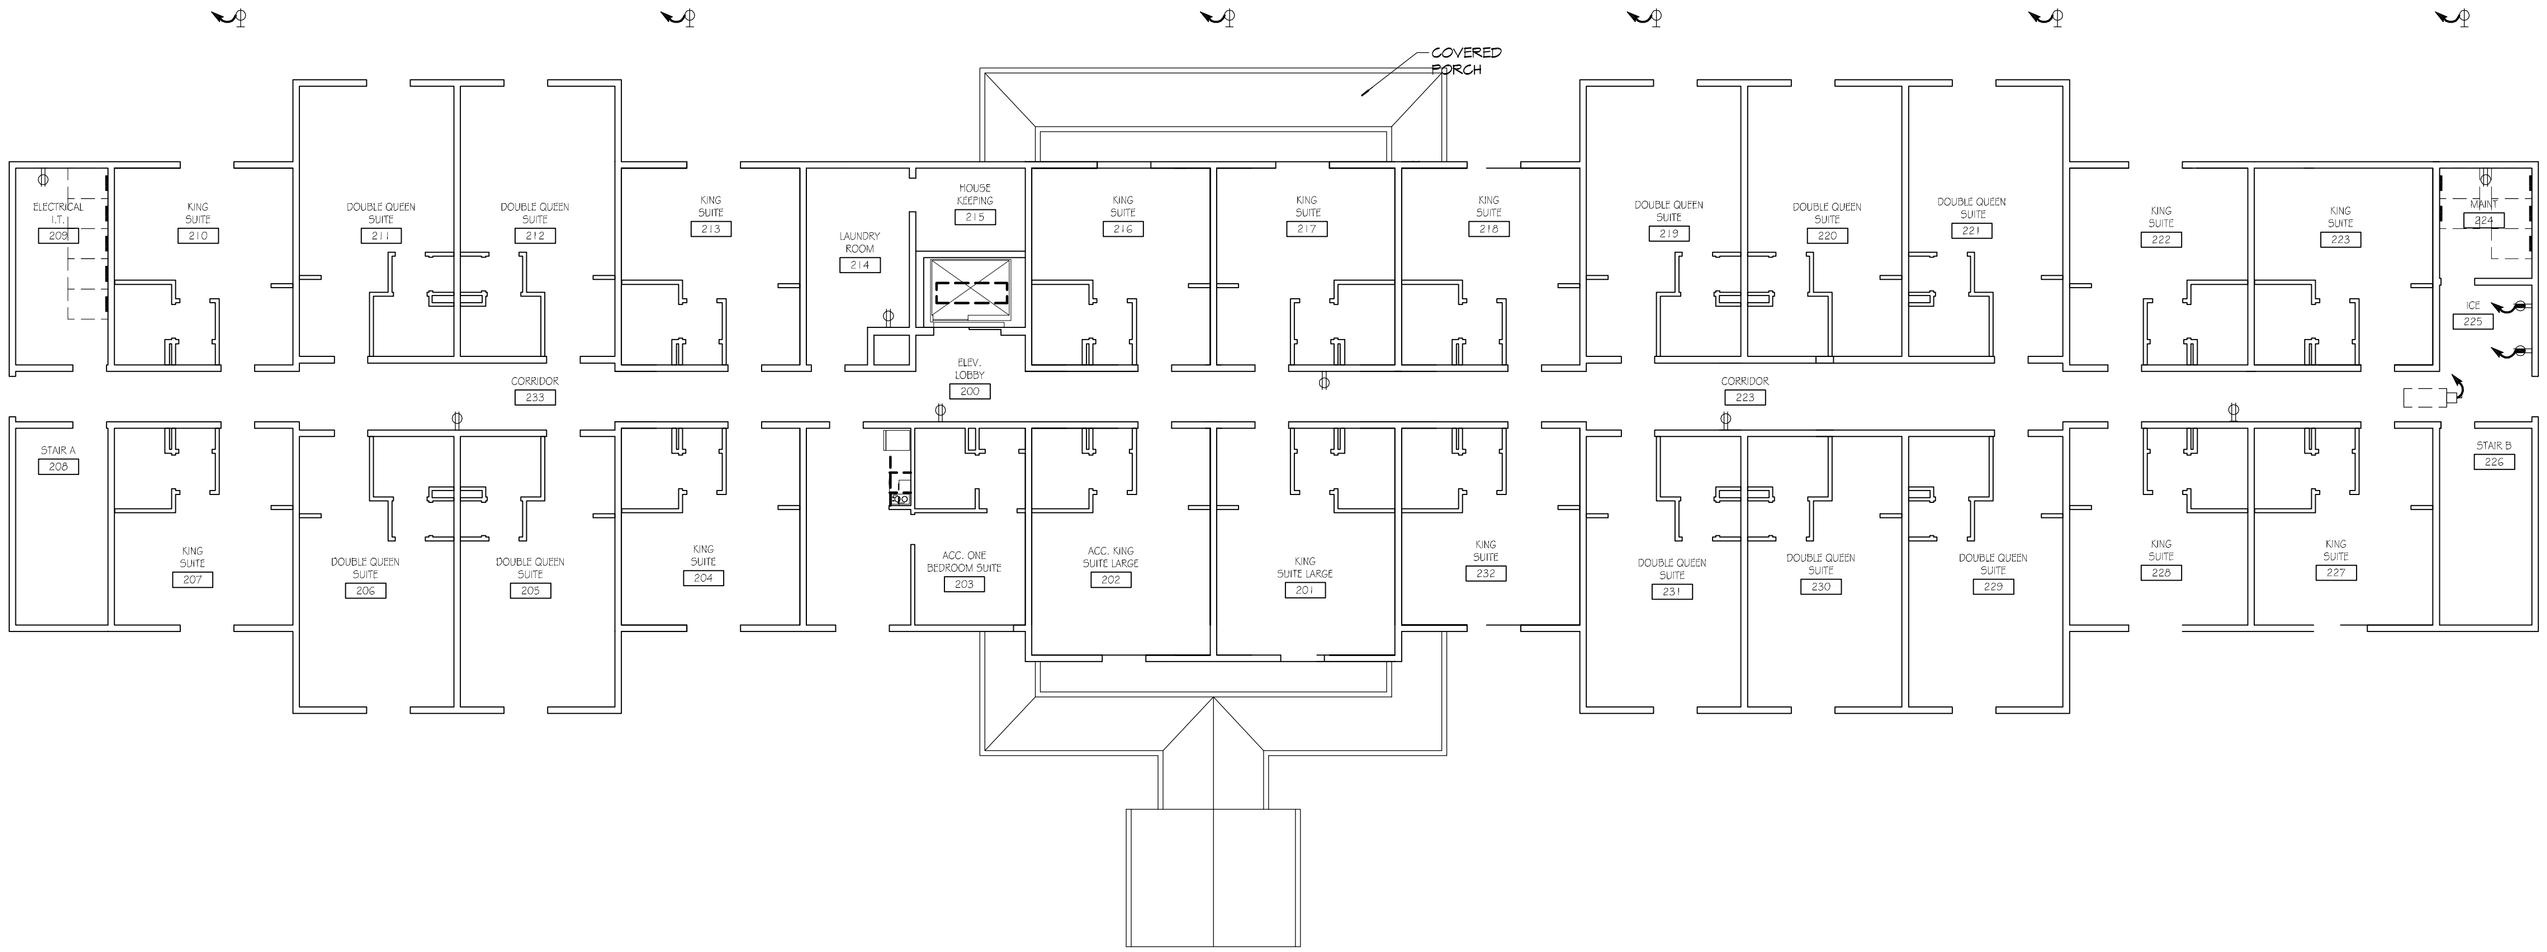

N

2 LIGHTING PLAN - LEVELS 2 & 3

SCALE: 3/32" = 1'-0"

25 GUESTROOMS EACH FLOOR

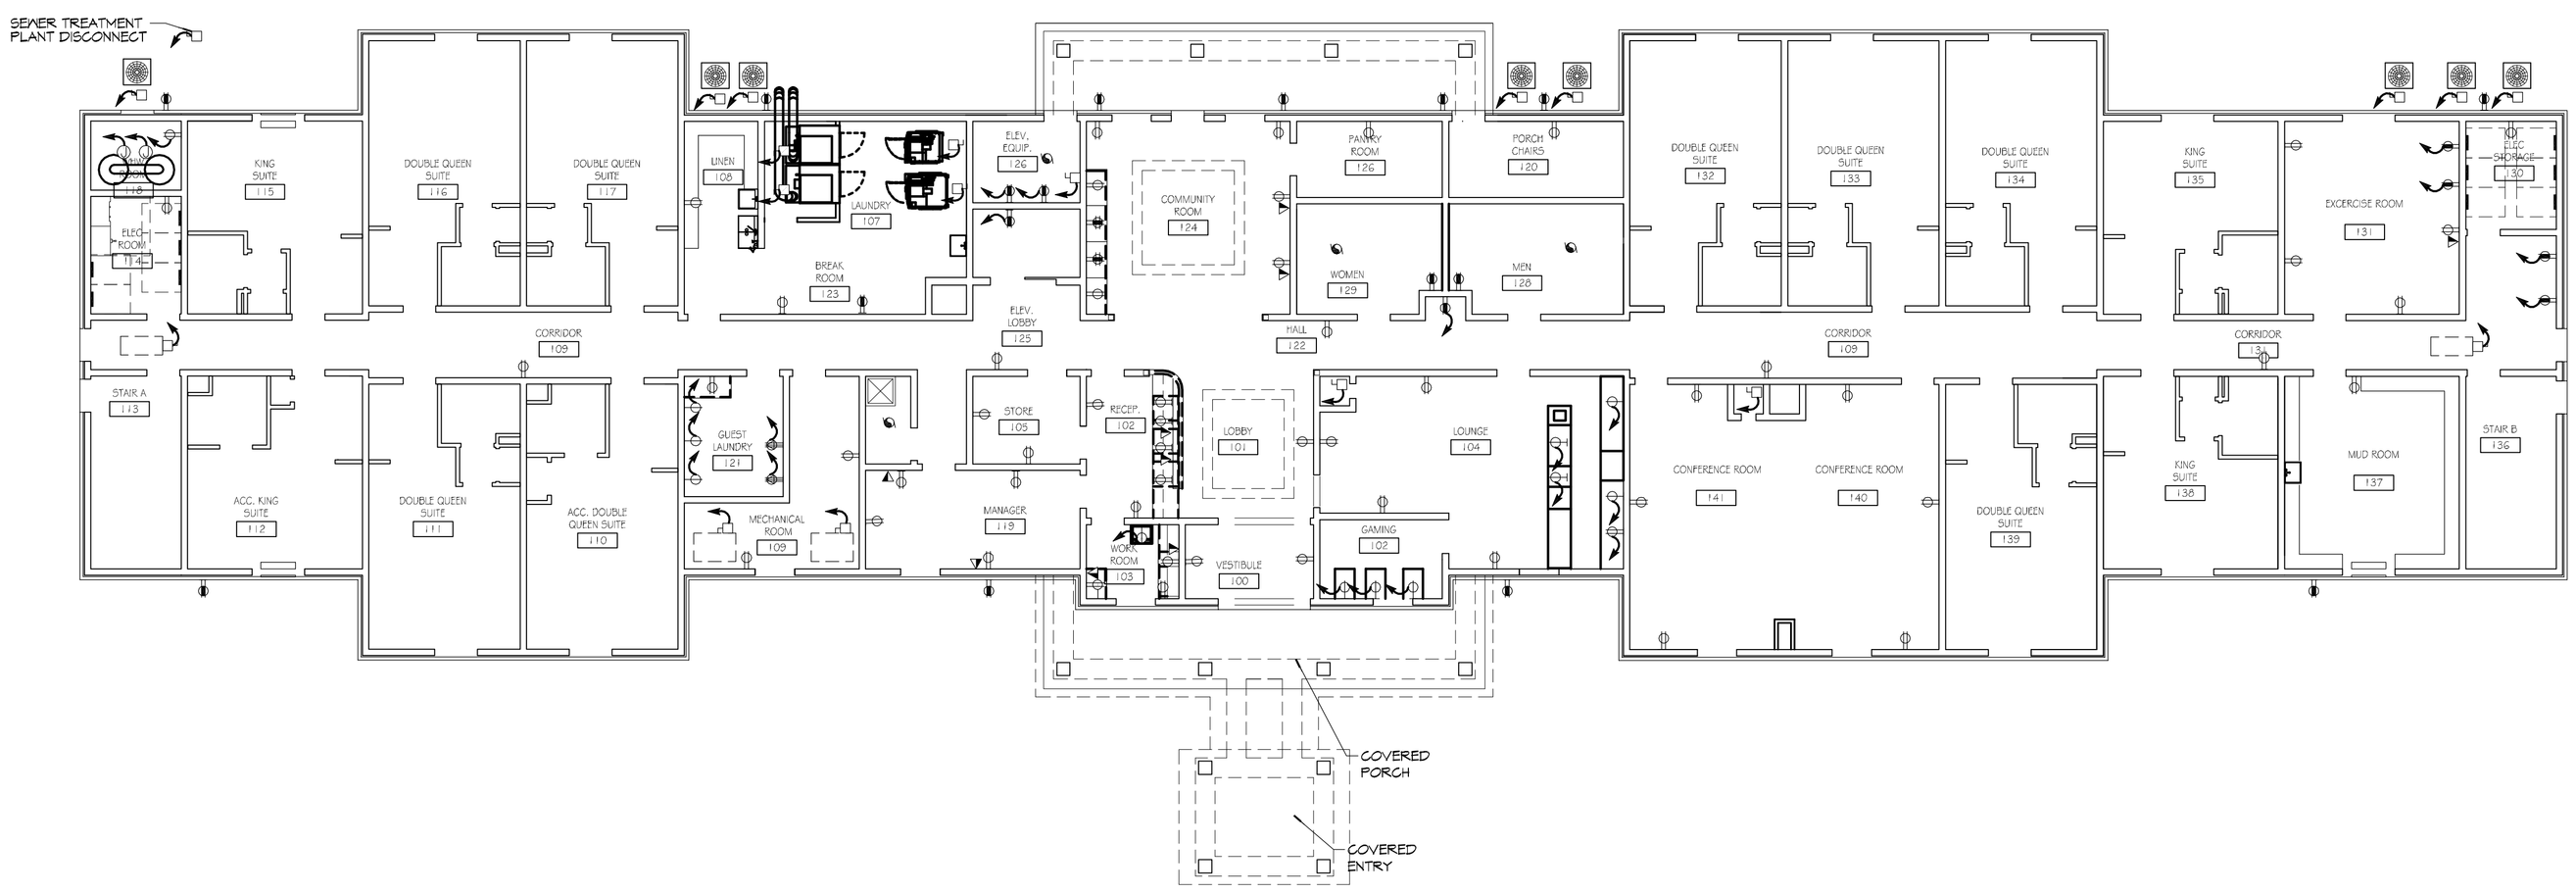

N

1 LIGHTING PLAN - LEVEL 1

SCALE: 3/32" = 1'-0"

12 GUESTROOMS

www.dammonengineering.com
info@dammonengineering.com
PH: 985.649.5832 F: 985.641.5950

Chief Engineer: Brian Mistich, PE
554 Old Spanish Trail
Slidell, LA 70458

REVISIONS

#	DESCRIPTION	DATE

SEAL:

MAINSTAY SUITES

LOT #1 LA HWY 21
HAGEBERRY, LA 70645

JOB No:	22069
DATE:	JANUARY, 2016
DRAWN BY:	JTL
CHECKED BY:	CKD

The plans, drawings and specifications, images and drawings represent designs for use on this project only. Reproduction or distribution of these documents for purposes other than this project is prohibited by the Dammon Engineering, Inc. and/or Dammon Engineering, Inc. retains all rights to these documents. Dammon Engineering, Inc. assumes no responsibility for any changes made to these documents without written consent of Dammon Engineering, Inc. Contractor is responsible for all dimensions and construction methods. Contractor is responsible for all dimensions and construction methods. Dammon Engineering, Inc. assumes no responsibility for any errors or omissions in these documents.

SHEET TITLE:
POWER
PLANS - LEVEL 1, 2, & 3,

DRAWING NUMBER:

E102

SHEET No: 10 of -