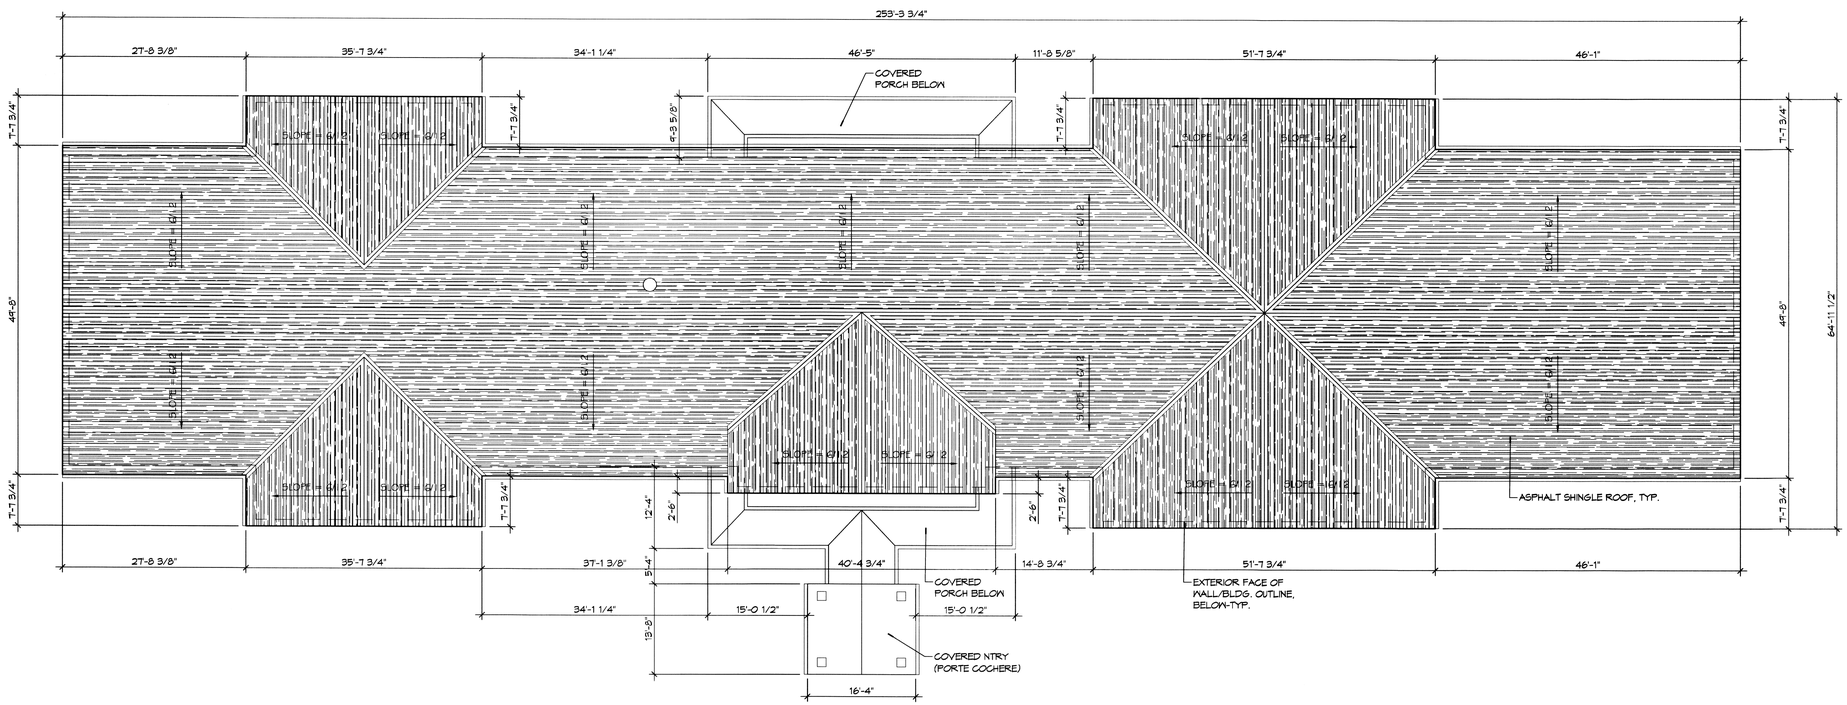


N

1 ARCHITECTURAL ROOF PLAN
SCALE: 3/32" = 1'-0"

DAMMON ENGINEERING, INC.
LOUISIANA & MISSISSIPPI

Chief Engineer: Brian Mistich, PE
554 Old Spanish Trail
Slidell, LA 70458
www.dammonengineering.com
info@dammonengineering.com
PH: 985.649.2833 F: 985.641.5950

REVISIONS

| # | DESCRIPTION | DATE |
|---|---|---|
| 1 | | |

SEAL:

JARED M. SIMONEAUX REG. NO. 7731 STATE OF LOUISIANA REGISTERED ARCHITECT

MAINSTAY SUITES
700 MAIN STREET
LOT #1 LA HWY 21
HACKBERRY, LA 70645

JOB No: 22085 DATE: FEBRUARY, 2016
DRAWN BY: JTL CHECKED BY: JMS

SHEET TITLE:
ROOF PLAN

DRAWING NUMBER:
A102

SHEET No: 18 of 52