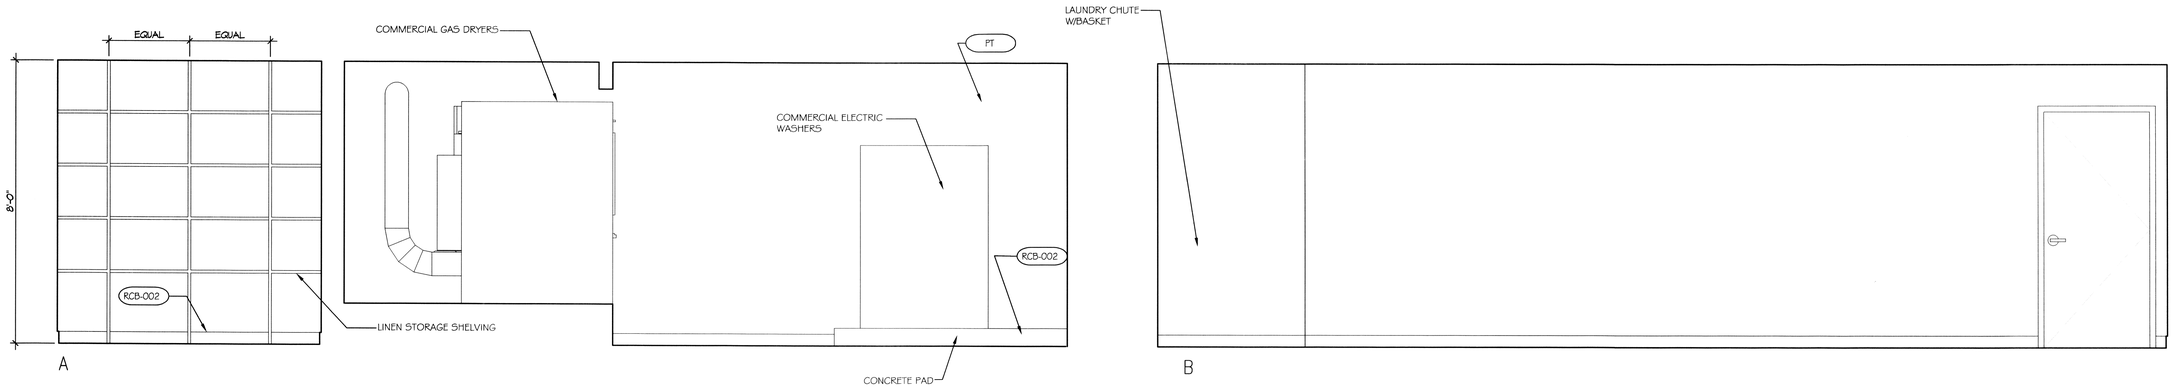

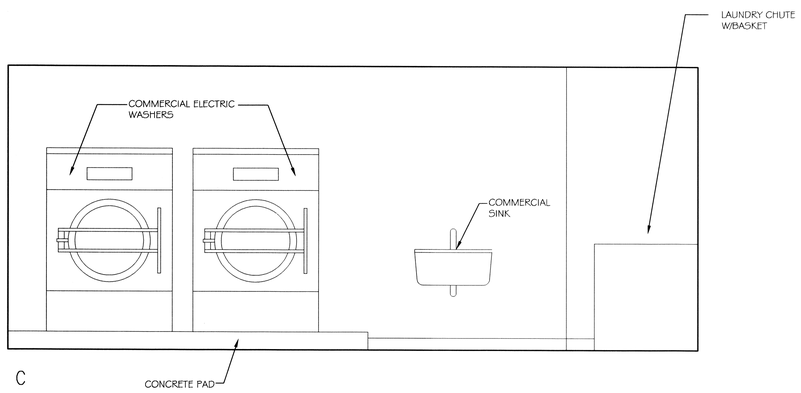

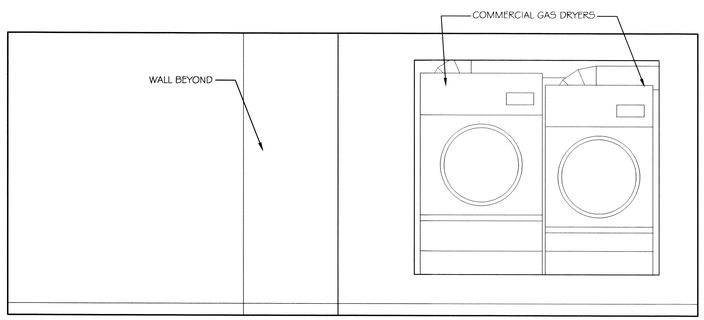

2 INTERIOR ELEVATIONS
SCALE: 1/2"=1'-0"
HOUSE LAUNDRY, LINEN STORAGE, & BREAK AREA

NOTE: SEE MAINSTAY SUITES PROTOTYPE DRAWINGS & SPECIFICICATIONS FOR FINISH SCHEDULES & LEGENDS FOR EQUIPMENT & MATERIAL CONTROL NO.S

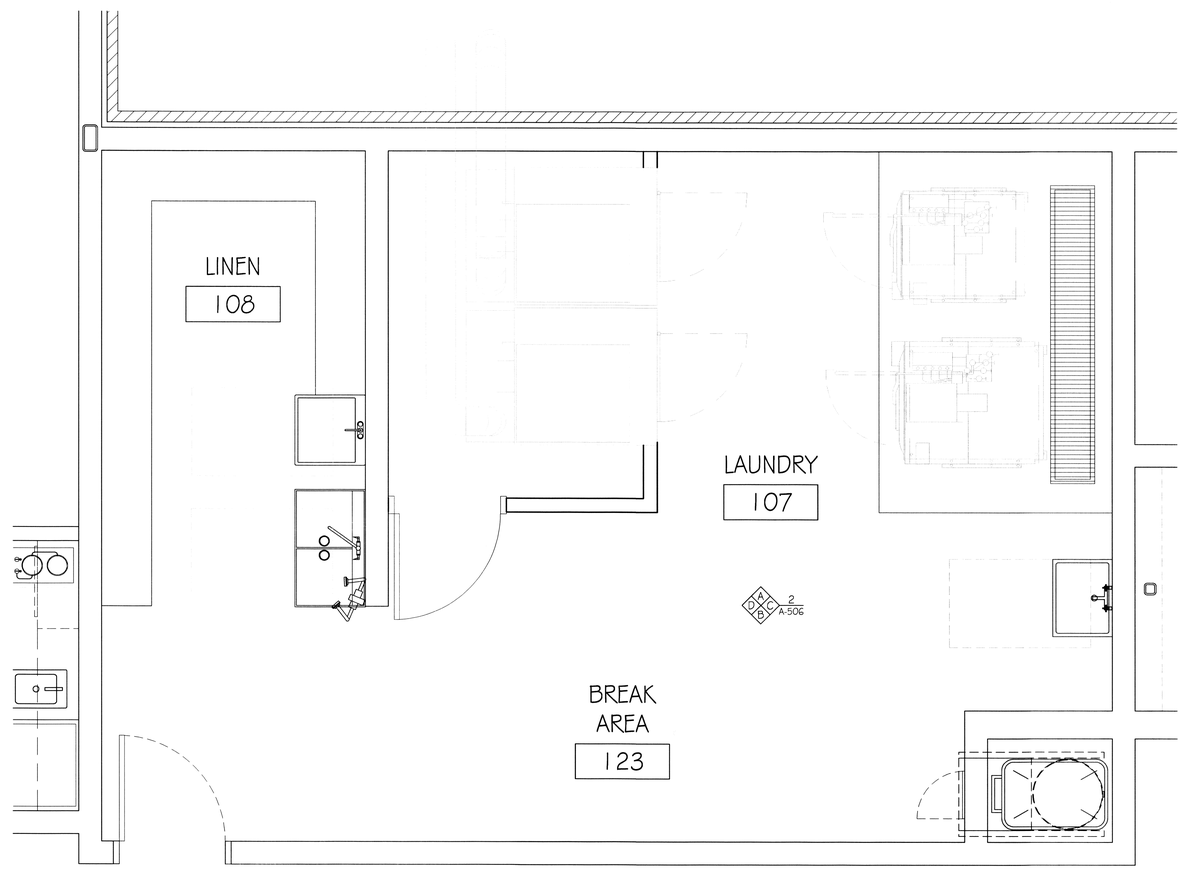

1 ENLARGED PLAN
SCALE: 1/2"=1'-0"
HOUSE LAUNDRY, LINEN STORAGE, & BREAK AREA

DAMMON ENGINEERING, INC.
LOUISIANA & MISSISSIPPI
www.dammonengineering.com
info@dammonengineering.com
PH: 985.649.3832 F: 985.641.5950
Chief Engineer: Brian Mistich, PE
554 Old Spanish Trail
Slidell, LA 70458

REVISIONS

#	DESCRIPTION	DATE

SEAL:

JARED M. SIMONEAUX REG. NO. 7931 STATE OF LOUISIANA REGISTERED ARCHITECT

MAINSTAY SUITES
100 MAIN STREET
LOT #1 LA HWY 27
HACKBERRY, LA 70645

JOB No:	2265	DATE: FEBRUARY, 2016
DRAWN BY:	JTL	CHECKED BY: JMS

THIS PROJECT WAS DESIGNED TO BE CONSTRUCTED ONLY ONCE AND TO BE OPERATED AND MAINTAINED AT ONE LOCATION. ANY REPRODUCTION OF THESE PLANS OR OTHER PROJECT DOCUMENTS WITHOUT WRITTEN CONSENT OF THE ARCHITECT IS PROHIBITED. ALL REPRODUCTIONS, IF PERMITTED, MUST BEAR THE ARCHITECT'S NAME AND THE SEAL, SIGNATURE AND DATE OF THE ARCHITECT. THE ARCHITECT ASSUMES NO RESPONSIBILITY FOR THE CONSTRUCTION OF A PROJECT HE OWNS, THE PLANS WERE PREPARED FOR AND DELIVERED WITHOUT WRITTEN CONSENT OF THE ARCHITECT, OR ANY PROJECT FOR WHICH THE PLANS WERE NOT PREPARED BY THE ARCHITECT OR HIS REPRESENTATIVES.

SHEET TITLE:
ENLARGED FLOOR PLAN & INTERIOR ELEVATIONS FOR THE HOUSE LAUNDRY, LINEN, & BREAK AREAS

DRAWING NUMBER:
A306

SHEET No: 30 of 52